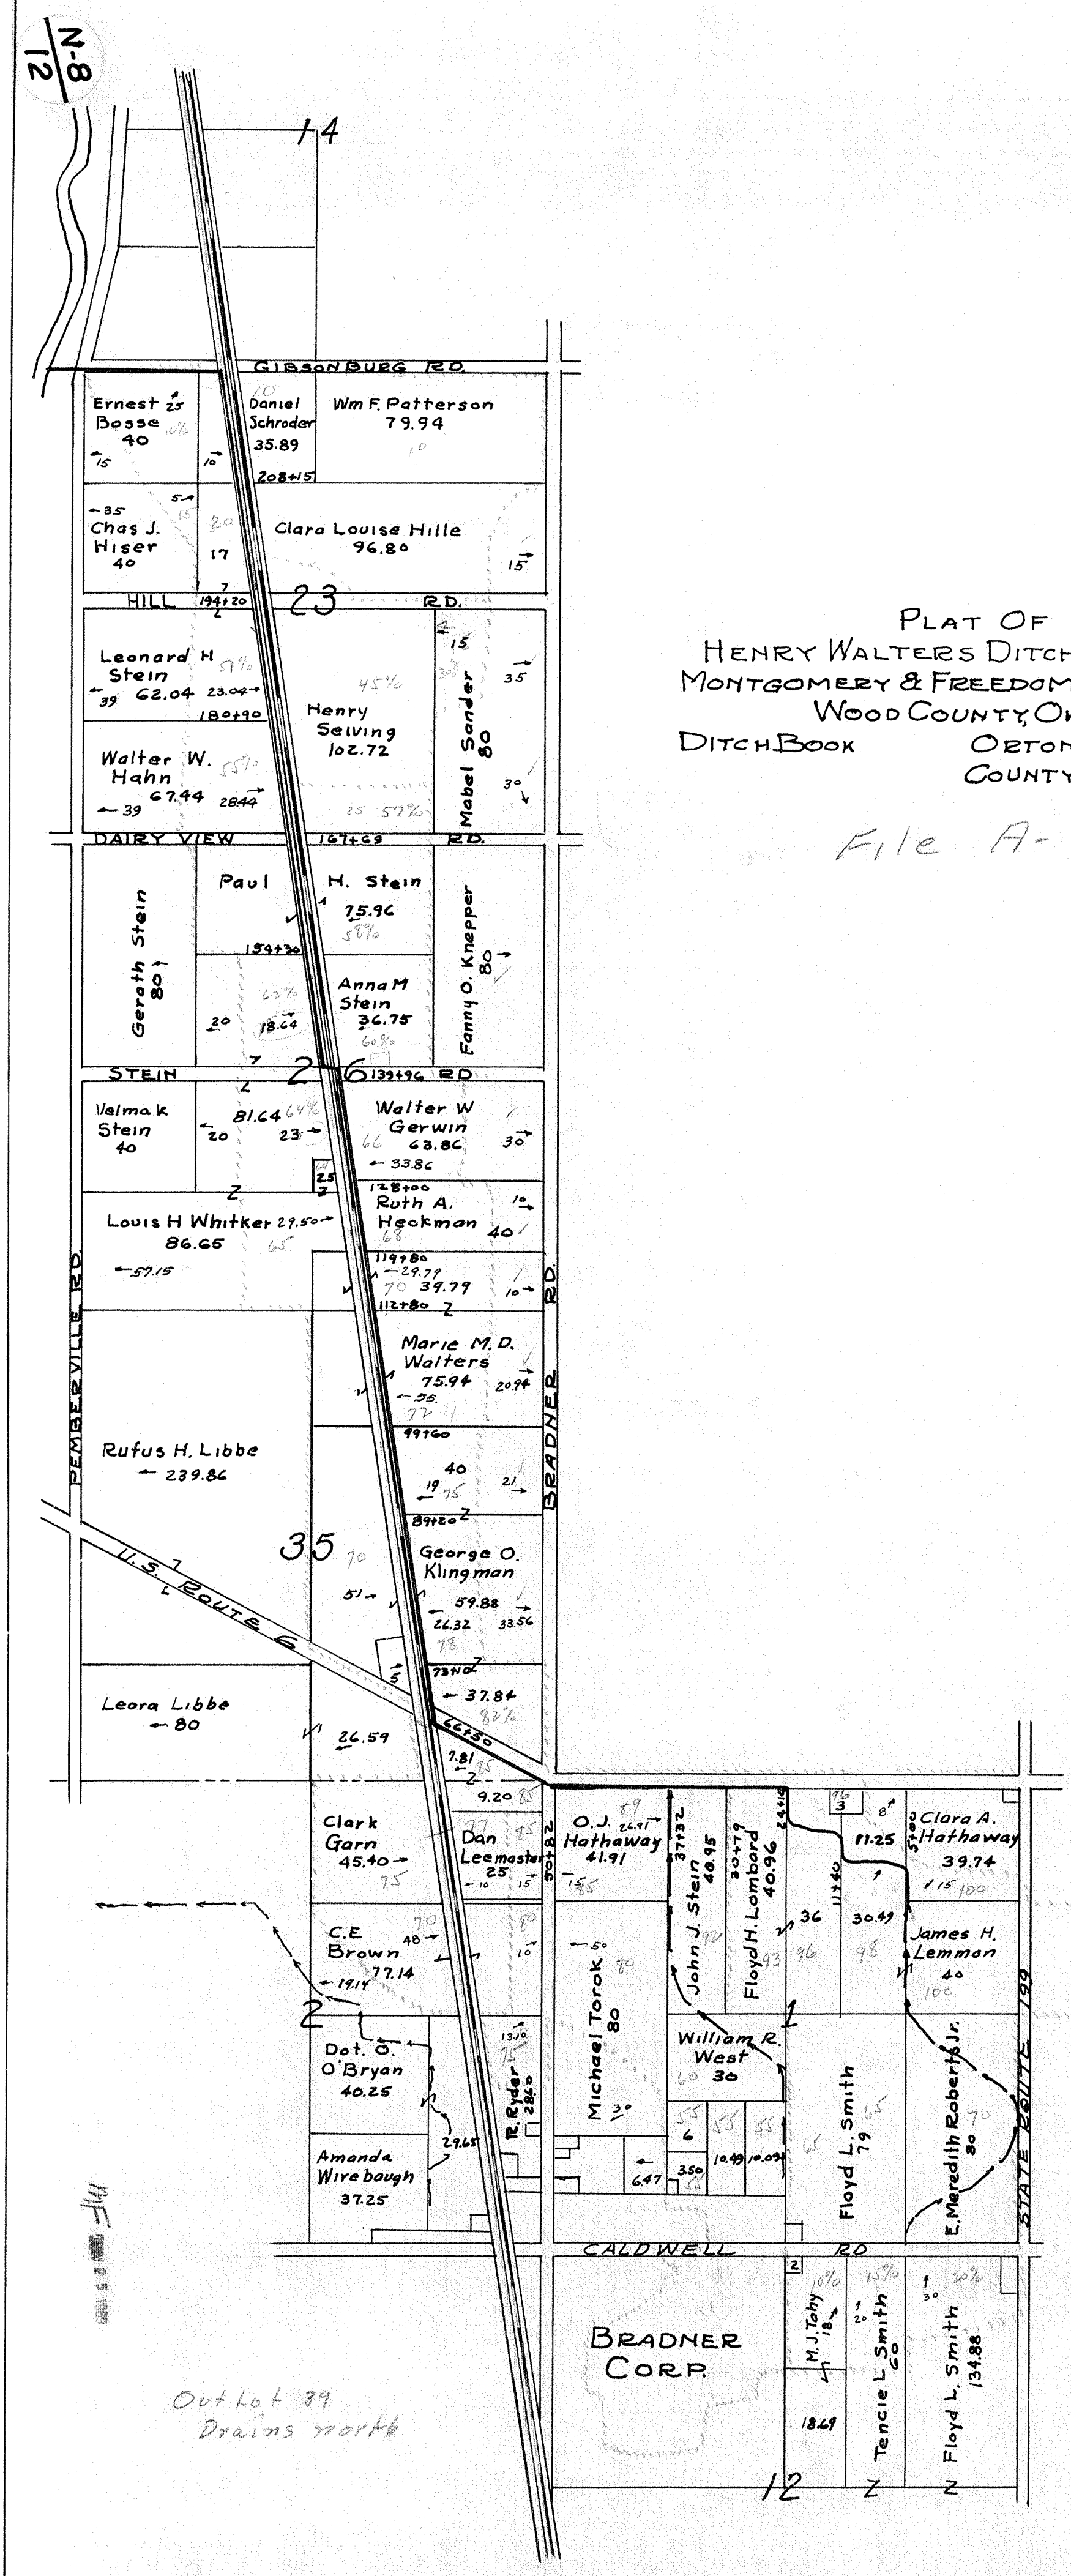

PLAT OF
HENRY WALTERS DITCH NO 2148
MONTGOMERY & FREEDOM TOWNSHIPS
WOOD COUNTY, OHIO

DITCH BOOK

ORTON H. JONES
COUNTY ENGINEER

File A-3-4

Out Lot 39
Drains north