LESTER WALLACE DITCH
Nº 2184

LAKE TOWNSHIP WOOD COUNTY OHIO

BOOK 134 O.H. JONES ENG.

3+20	This culvert is broken and seperated and is to be removed by the contractor.
37+90	Remove broken conc. wing. Give to owner.
81+35	Remove broken conc. wing. Give to owner.
87+5	Remove this broken culvert.

Contractor will build a Summit on the branch at 6+40 as directed by engineer

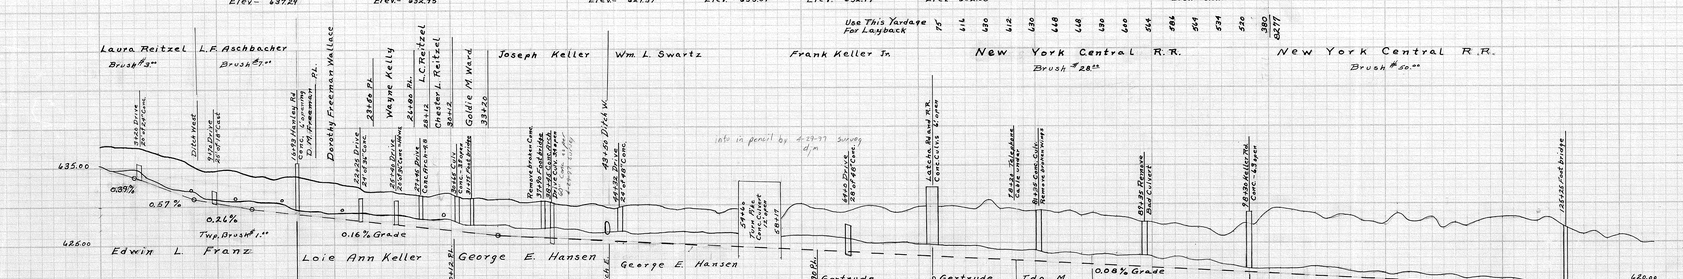

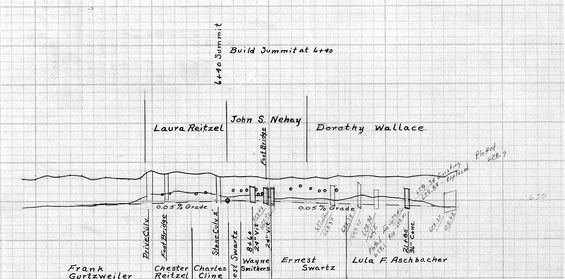

Total Yardage if ditch is relocated from Sta. 7+00 to 10+00 (1934)

Station	Hub. Elev.	Grade	Cut	Cubic Yards
