REVISED PLAT

DONALD EMCH DITCH № 2212

PERRYSBURG, LAKE & TROY TWP. WOOD COUNTY

DITCH BOOK № 136 ANTHONY L. ALLION

JANUARY 1985 1" = 660' ENGINEER

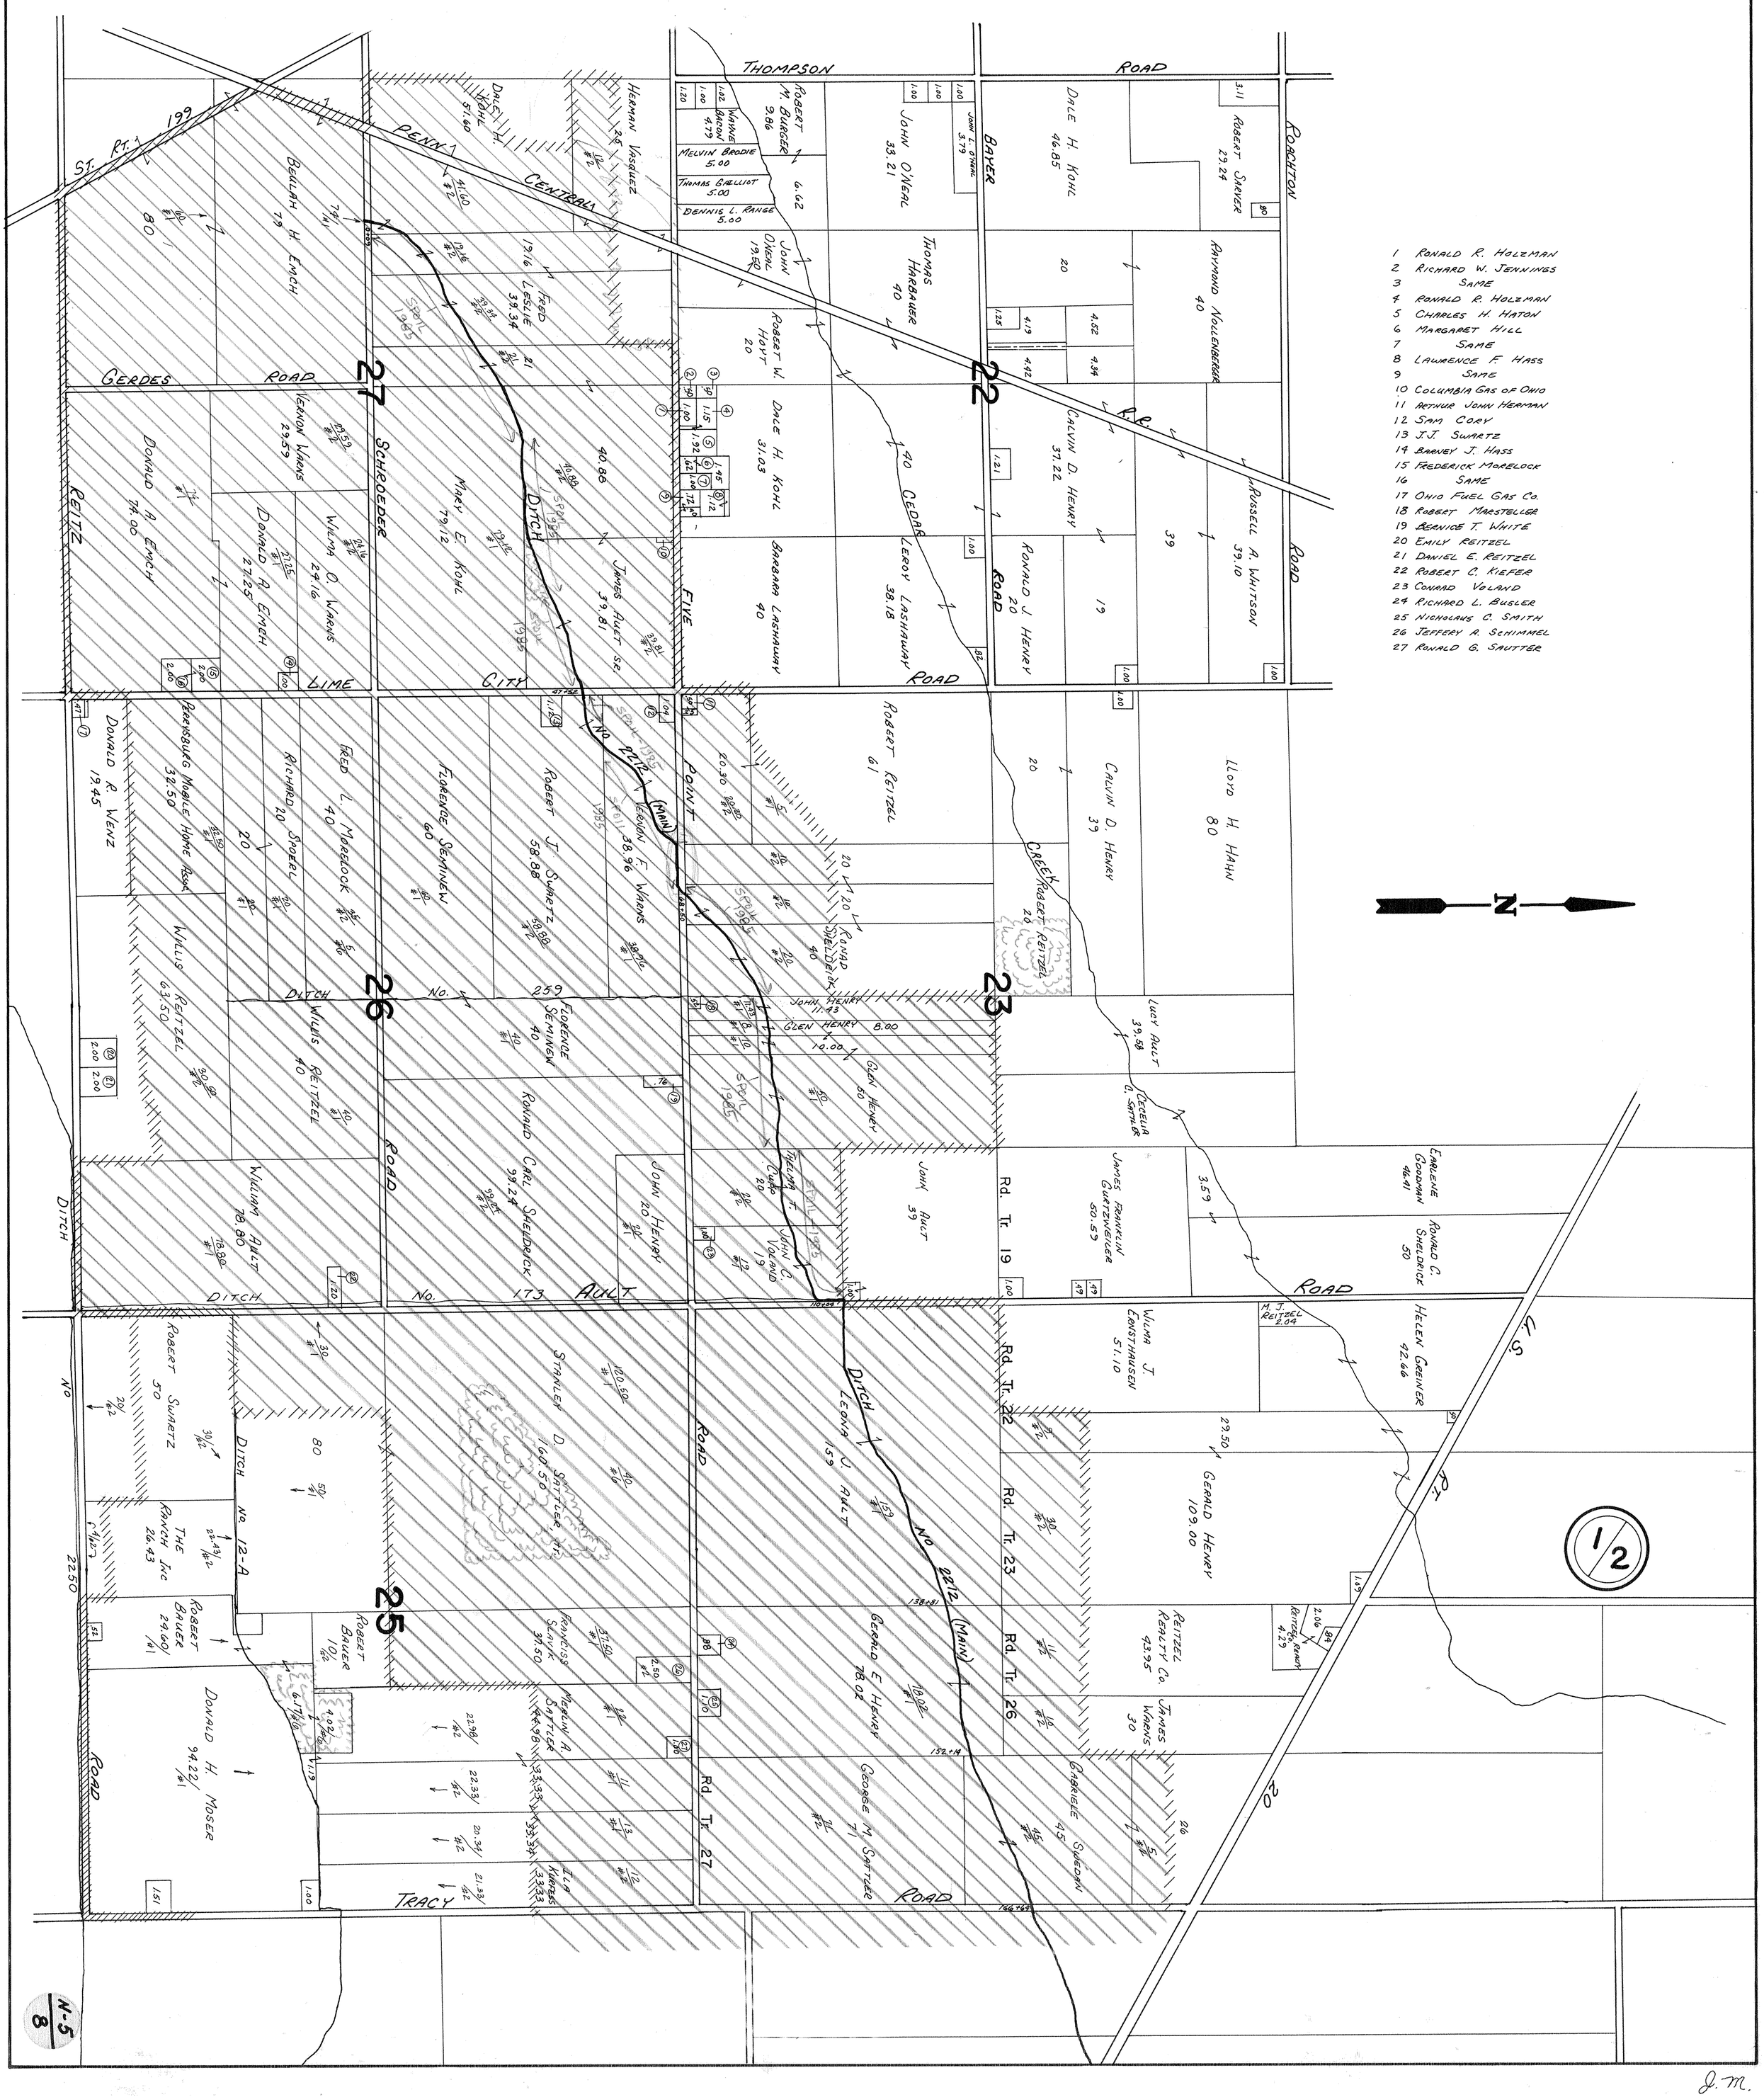

1 RONALD R. HOLZMAN
2 RICHARD W. JENNINGS
3 SAME
4 RONALD R. HOLZMAN
5 CHARLES H. HATON
6 MARGARET HILL
7 SAME
8 LAWRENCE F. HASS
9 SAME
10 COLUMBIA GAS OF OHIO
11 ARTHUR JOHN HERMAN
12 SAM CORY
13 J.J. SWARTZ
14 BARNEY J. HASS
15 FREDERICK MORELOCK
16 SAME
17 OHIO FUEL GAS CO.
18 ROBERT MARSTELLER
19 BERNICE T. WHITE
20 EMILY REITZEL
21 DANIEL E. REITZEL
22 ROBERT C. KIEFER
23 CONRAD VOLAND
24 RICHARD L. BUSLER
25 NICHOLAUS C. SMITH
26 JEFFERY A. SCHIMMEL
27 RONALD G. SAUTTER

1/2

N-5/8

J.M.