REVISED PLAT
VILLAGE OF
WESTON DITCH № 2218

WESTON, WASH., LIBERTY, WOOD COUNTY

PLAIN & MILTON TWPS. OHIO

DITCH BOOK № 136 ANTHONY L. ALLION

JULY 1982 ENGINEER

1"=1320'

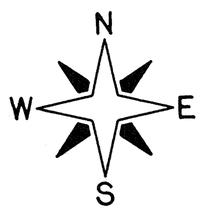

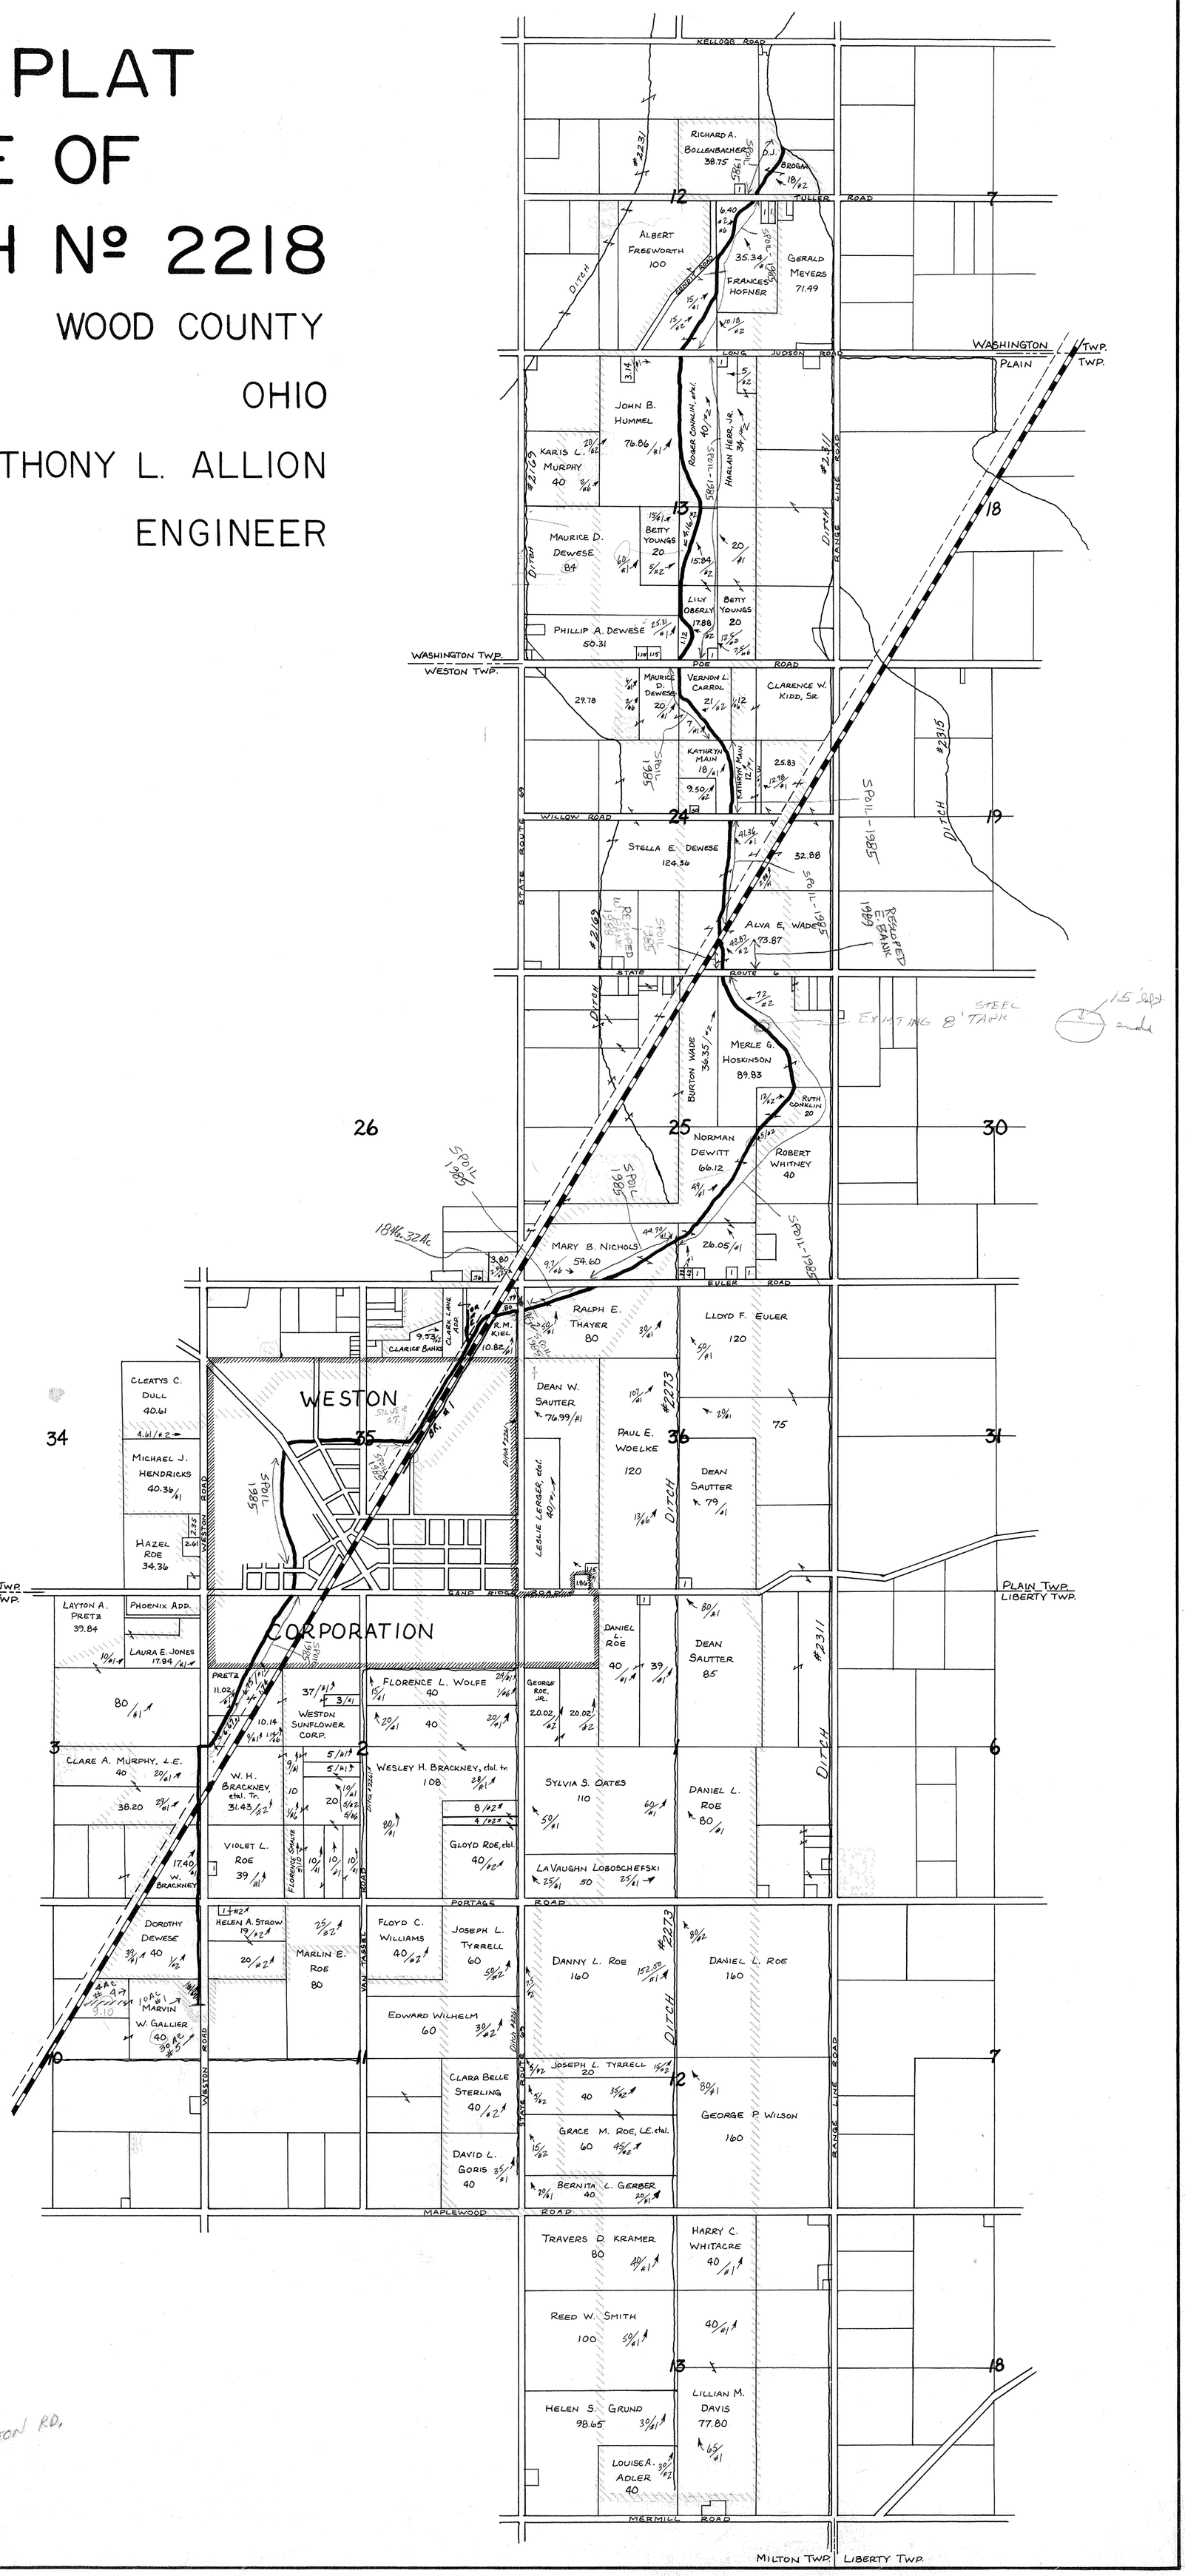

DITCH SHOULD BE ON WEST SIDE OF WESTON RD.
DRAW BRANCHES ON

Q-1-2-3
N-5
2