HAROLD KERR DITCH No. 2223

BLOOM AND PORTAGE TOWNSHIPS

All Stumps on bank slopes and break of bank shall be removed unless otherwise directed by engineer. All stumps left shall be treated with stump killer in sufficient amount for a 1m stump.

The price estimate shown includes all trees to be removed.

The grade stakes shall be preserved in place or replaced by the contractor at proper elevation.

The joint outlets, dams and wing construction shall be restored by the contractor to their original condition.

The joint outlets shall be leveled to in ditch less than three feet from top of ditch bank and to a depth of not more than one foot but not less than one foot for each ten yards of excavation per station.

The grade may be 0.20' below that shown on plans but must be uniform from one end shown to the other end through stretches, all dirt between abutments must be removed unless otherwise directed by inspector.

When cleaning around a curve or bend all bank cutting shall be done on the inside bank.

There shall be no over digging of width or depth of grade when when removing the dirt that was taken out of pipes or remove from under bridges.

All loose rock in excavation if of sufficient size and quantity to interfere with working the ground shall be removed and placed on the side of the Contractor at no added cost to the job.

Bottom width shall be 24' and the slope shall be in one to 1½ to 1 except as shown on plans.

Power poles on west side 266 To 266

Transit, pipe of 89+78 Sycamore 33+78 Peach 95+00
91+88 Hickory 38+00 This stake not taken the
Hickory 38+00 Sycamore 33+78 Peach 95+00 removed

Tile line at 37.0 Save walnut 37+ 26+

Remove all stumps where bank is

Bridges shall be cleaned full width

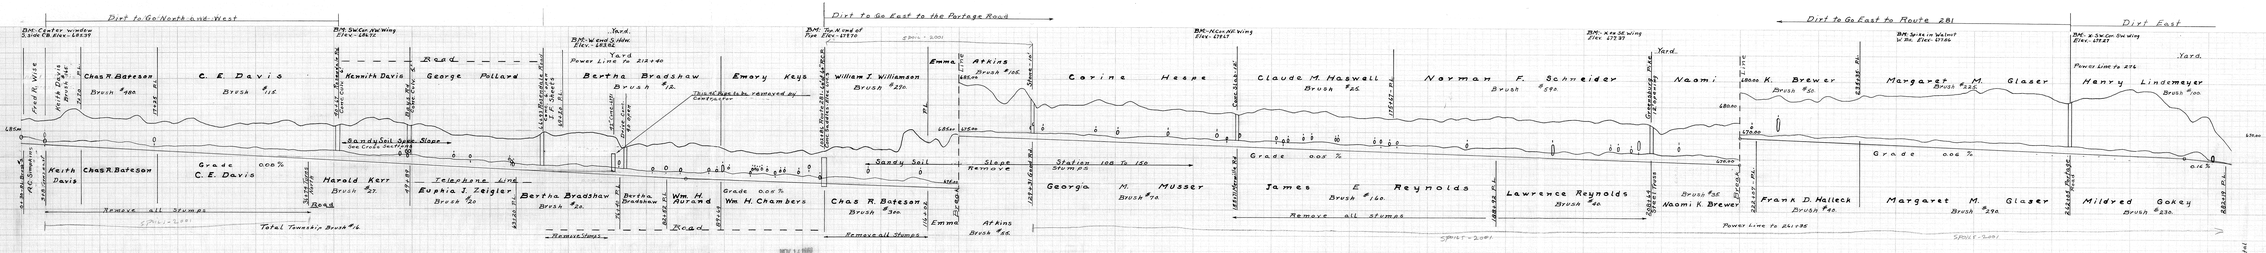

