PLAT OF

FRED PHILLIPS DITCH No. 2231

GRAND RAPIDS, WASHINGTON & WESTON TOWNSHIPS
WOOD COUNTY, OHIO

ORTON H. JONES
COUNTY ENGINEER

Ditch Book No. 138
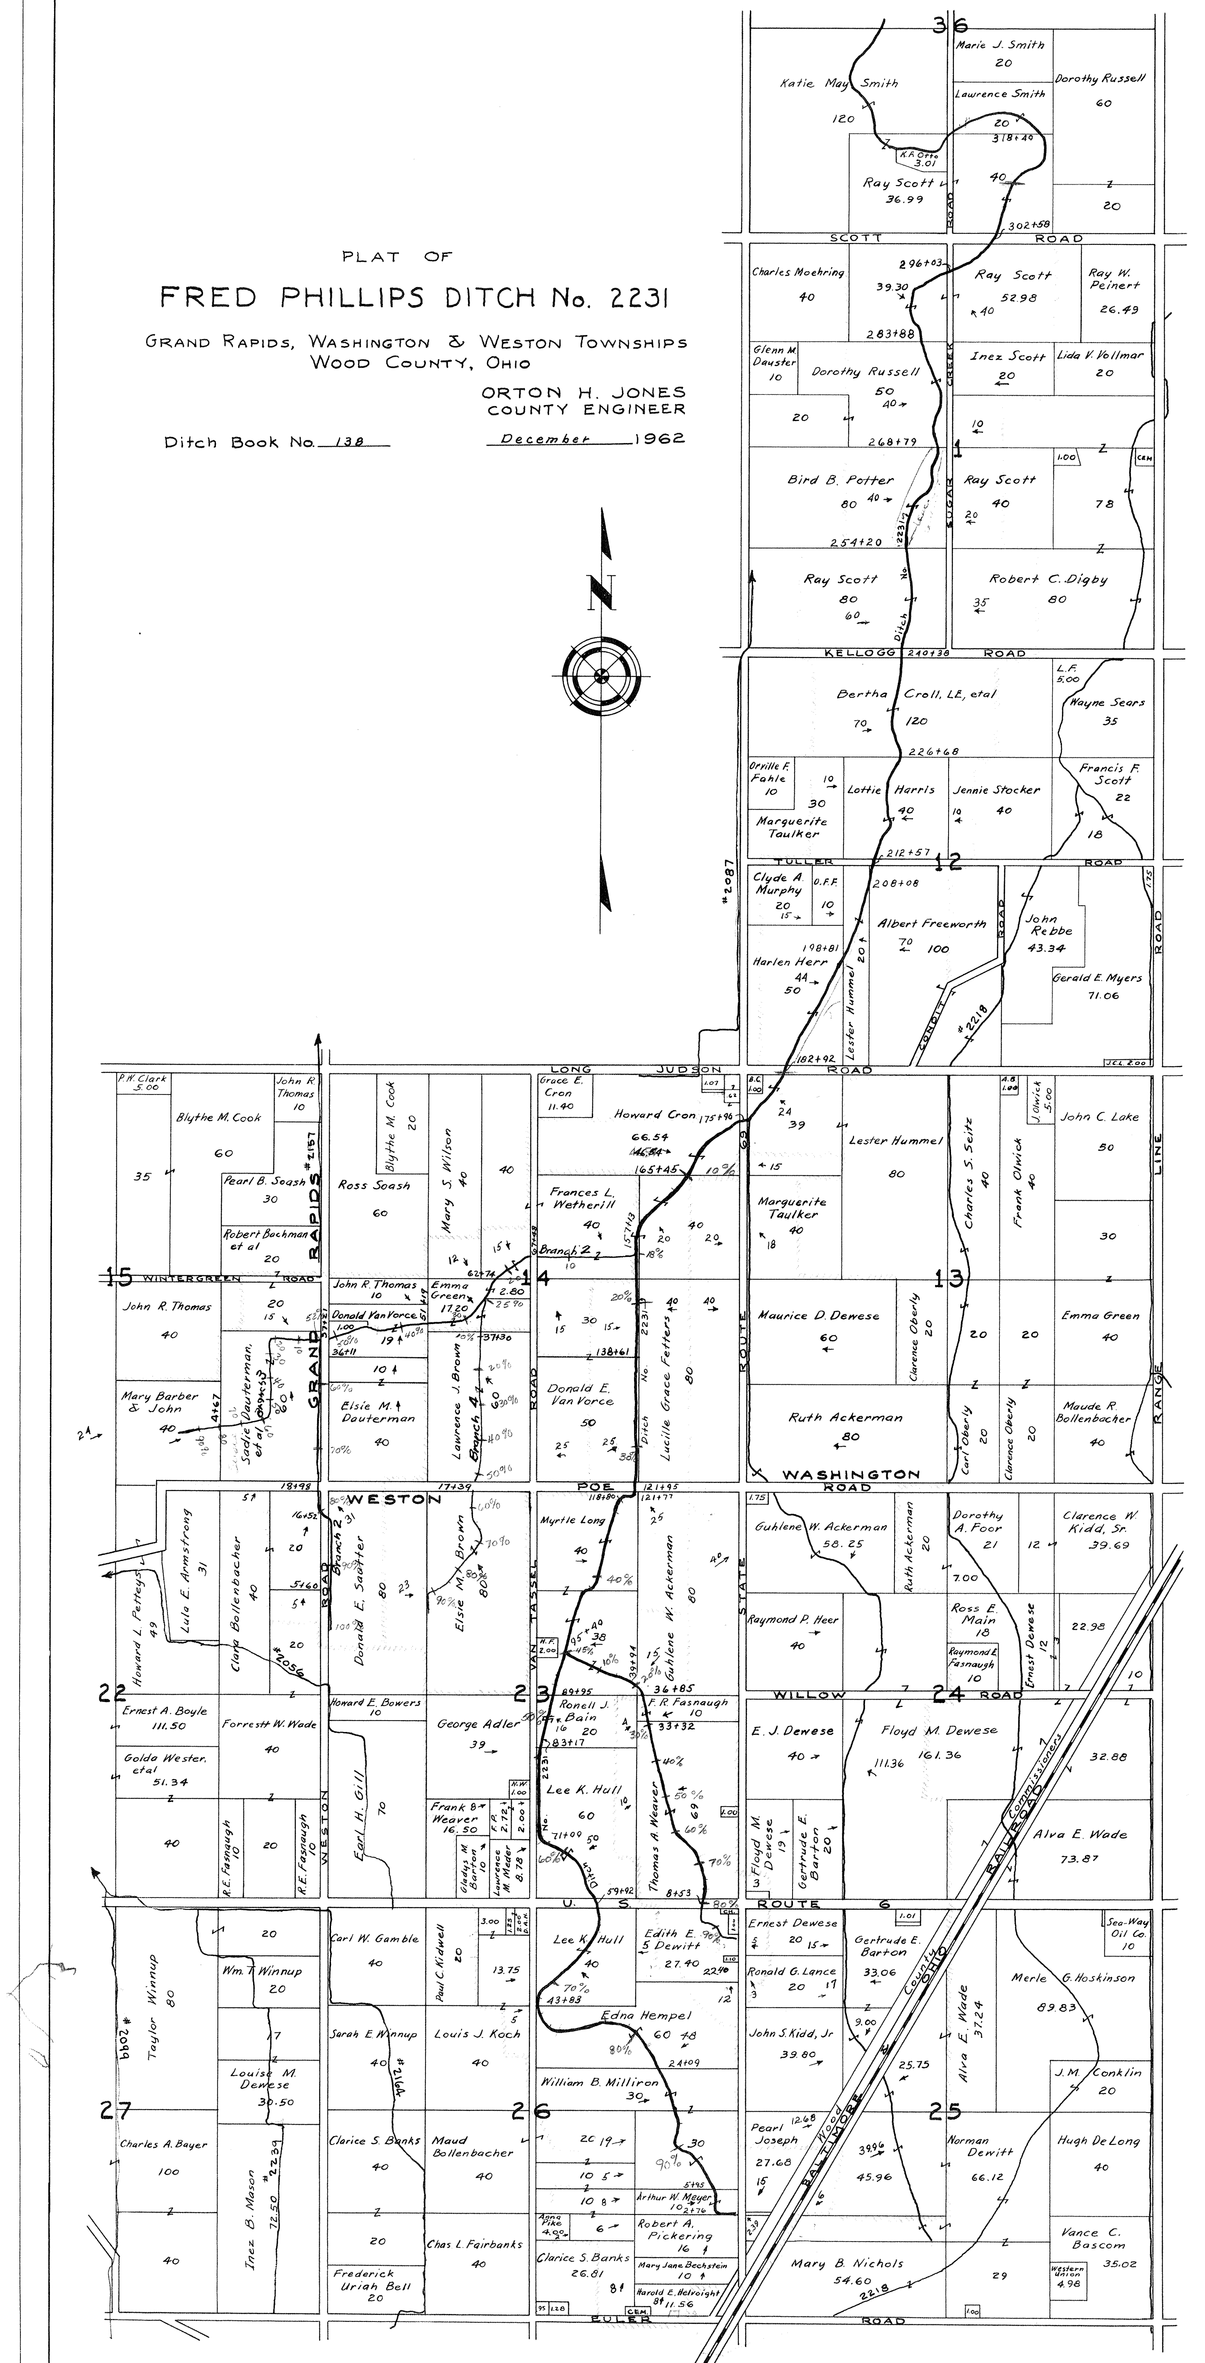
December 1962