DALE ACKENBERGER DITCH
No 2235

LAKE TOWNSHIP WOOD CO. OHIO

O. H. JONES COUNTY ENGINEER

DITCH BOOK 137

Telephone line on south bank
Bottom width 1.5 feet
Slope 1½ To 1 on road side
Slope 1¼ To 1 on field side
- Work to be performed by Gradeall or equal
Pipe to be lowered Sta. 30+39 & 32+15

Township brush #50.00 stumps #10.00
Pipe grade
37+50 – 620.40
44+35 – 620.10
45+35 – 620.05
47+30 – 619.90
39+22 – 620.30
45+03 – 620.00
46+13 – 619.75

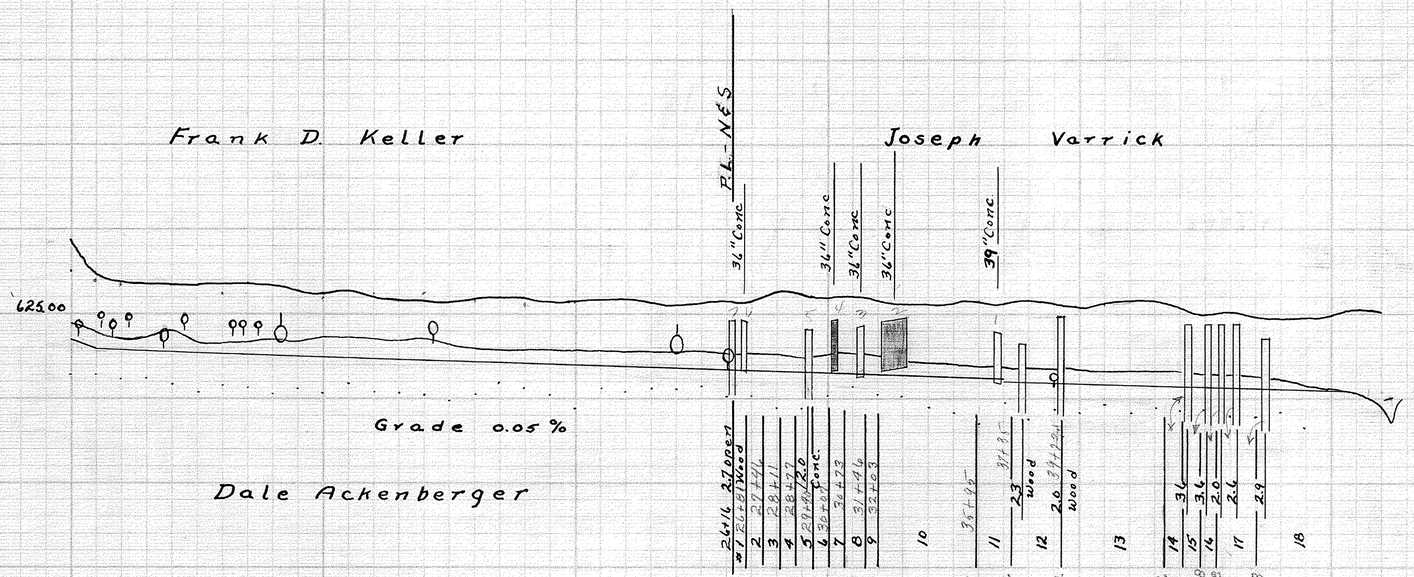

Muriel M
1 Daniel Gross
2 Sherman Brown
3 Orva Stinehelfer
4 Eugene Stiles Jr
5 Same
6 Same
7 Floyd Dalton
8 Helen Berridge
9 Leo Henige
10 Same
11 Herman Eichman
12 Stanley Hyde 1
13 Cyril Okenka 2-3-4
14 Helen Lewis
15 Mary Otting
16 William Reitz 5
17 Margaret Stratton 6-7
18 Karl Korn

Station	Elevation	Grade	Cut	Cubic Yards
0	629.19	623.50	5.69	
1	627.26	622.95	4.31	
2	626.93	622.90	4.03	52
3	626.75	622.85	3.90	
4	626.80	622.80	4.00	64
5	626.68	622.75	3.93	
6	626.81	622.70	4.11	77
7	626.93	622.65	4.28	
8	626.83	622.60	4.23	57
9	626.43	622.55	3.88	
10	626.18	622.50	3.68	45
11	626.35	622.45	3.90	
12	626.01	622.40	3.61	60
13	625.78	622.35	3.43	
14	625.76	622.30	3.46	60
15	625.67	622.25	3.42	
16	625.77	622.20	3.57	45
17	626.03	622.15	3.88	
18	625.98	622.10	3.88	45
19	625.64	622.05	3.59	
20	625.76	622.00	3.76	45
21	625.74	621.95	3.79	
22	625.91	621.90	4.01	45
23	625.62	621.85	3.77	
24	625.48	621.80	3.68	45
25	625.62	621.75	3.87	
26	625.74	621.70	4.04	40
27	625.75	621.65	4.10	
28	626.32	621.60	4.72	40
29	626.16	621.55	4.61	
30	625.84	621.50	4.34	49
31	625.99	621.45	4.54	
32	625.68	621.40	4.28	53
33	625.55	621.35	4.20	
34	625.49	621.30	4.19	49
35	625.51	621.25	4.26	
36	625.62	621.20	4.41	40
37	625.62	621.15	4.47	
38	625.83	621.10	4.73	40
39	625.56	621.05	4.51	
40	625.29	621.00	4.29	40
41	625.47	620.95	4.52	
42	625.67	620.90	4.77	40
43	625.75	620.85	4.90	
44	625.93	620.80	5.13	40
45	626.07	620.75	5.32	
46	625.93	620.70	5.23	40
47	625.84	620.65	5.19	
48	625.79	620.60	5.19	56
49	625.78	620.55	5.23	
50	625.89	620.50	5.39	40
51	625.25	620.45	4.80	
52	625.02	620.40	4.62	40
				1269

SEP 23 1968