PLAT OF

FOSTER STRETCHBERRY DITCH Nº 2243

GRAND RAPIDS & WESTON TOWNSHIPS
WOOD COUNTY, OHIO
Ditch Book No. 36
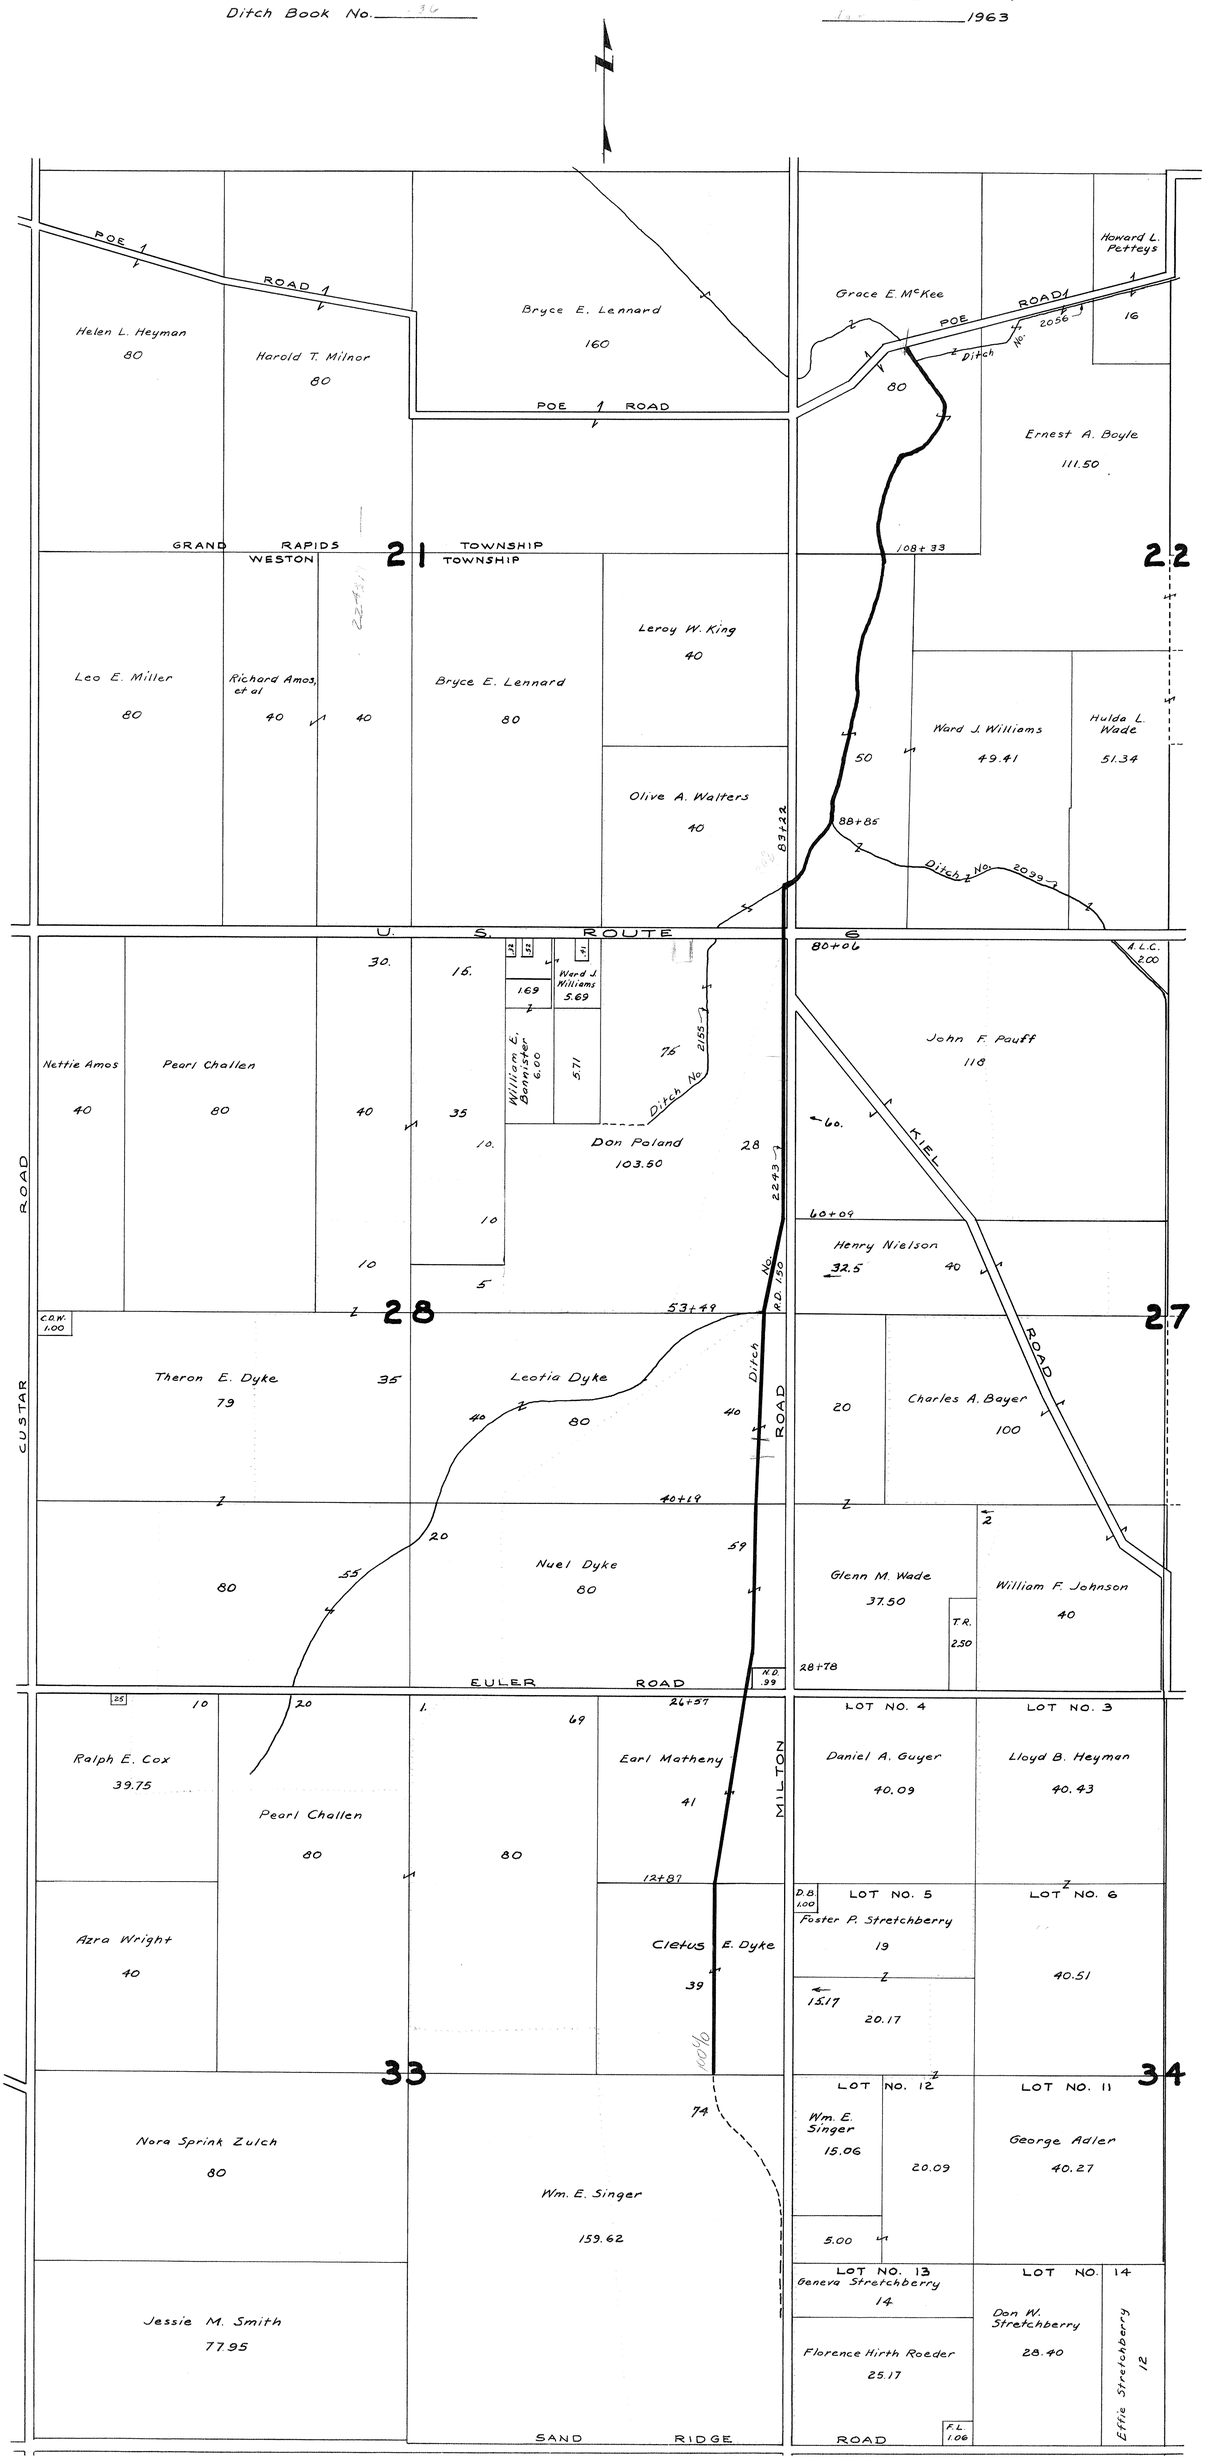
ORTON H. JONES
COUNTY ENGINEER
1963