JOHN F. KURFESS DITCH № 2250

Perrysburg and Troy Townships
Wood County Ohio
O. H. Jones Engineer
Book 138

Bottom cleaning only
Bottom to fit present banks except where the old bank has slid, the bank shall be resloped at these places.
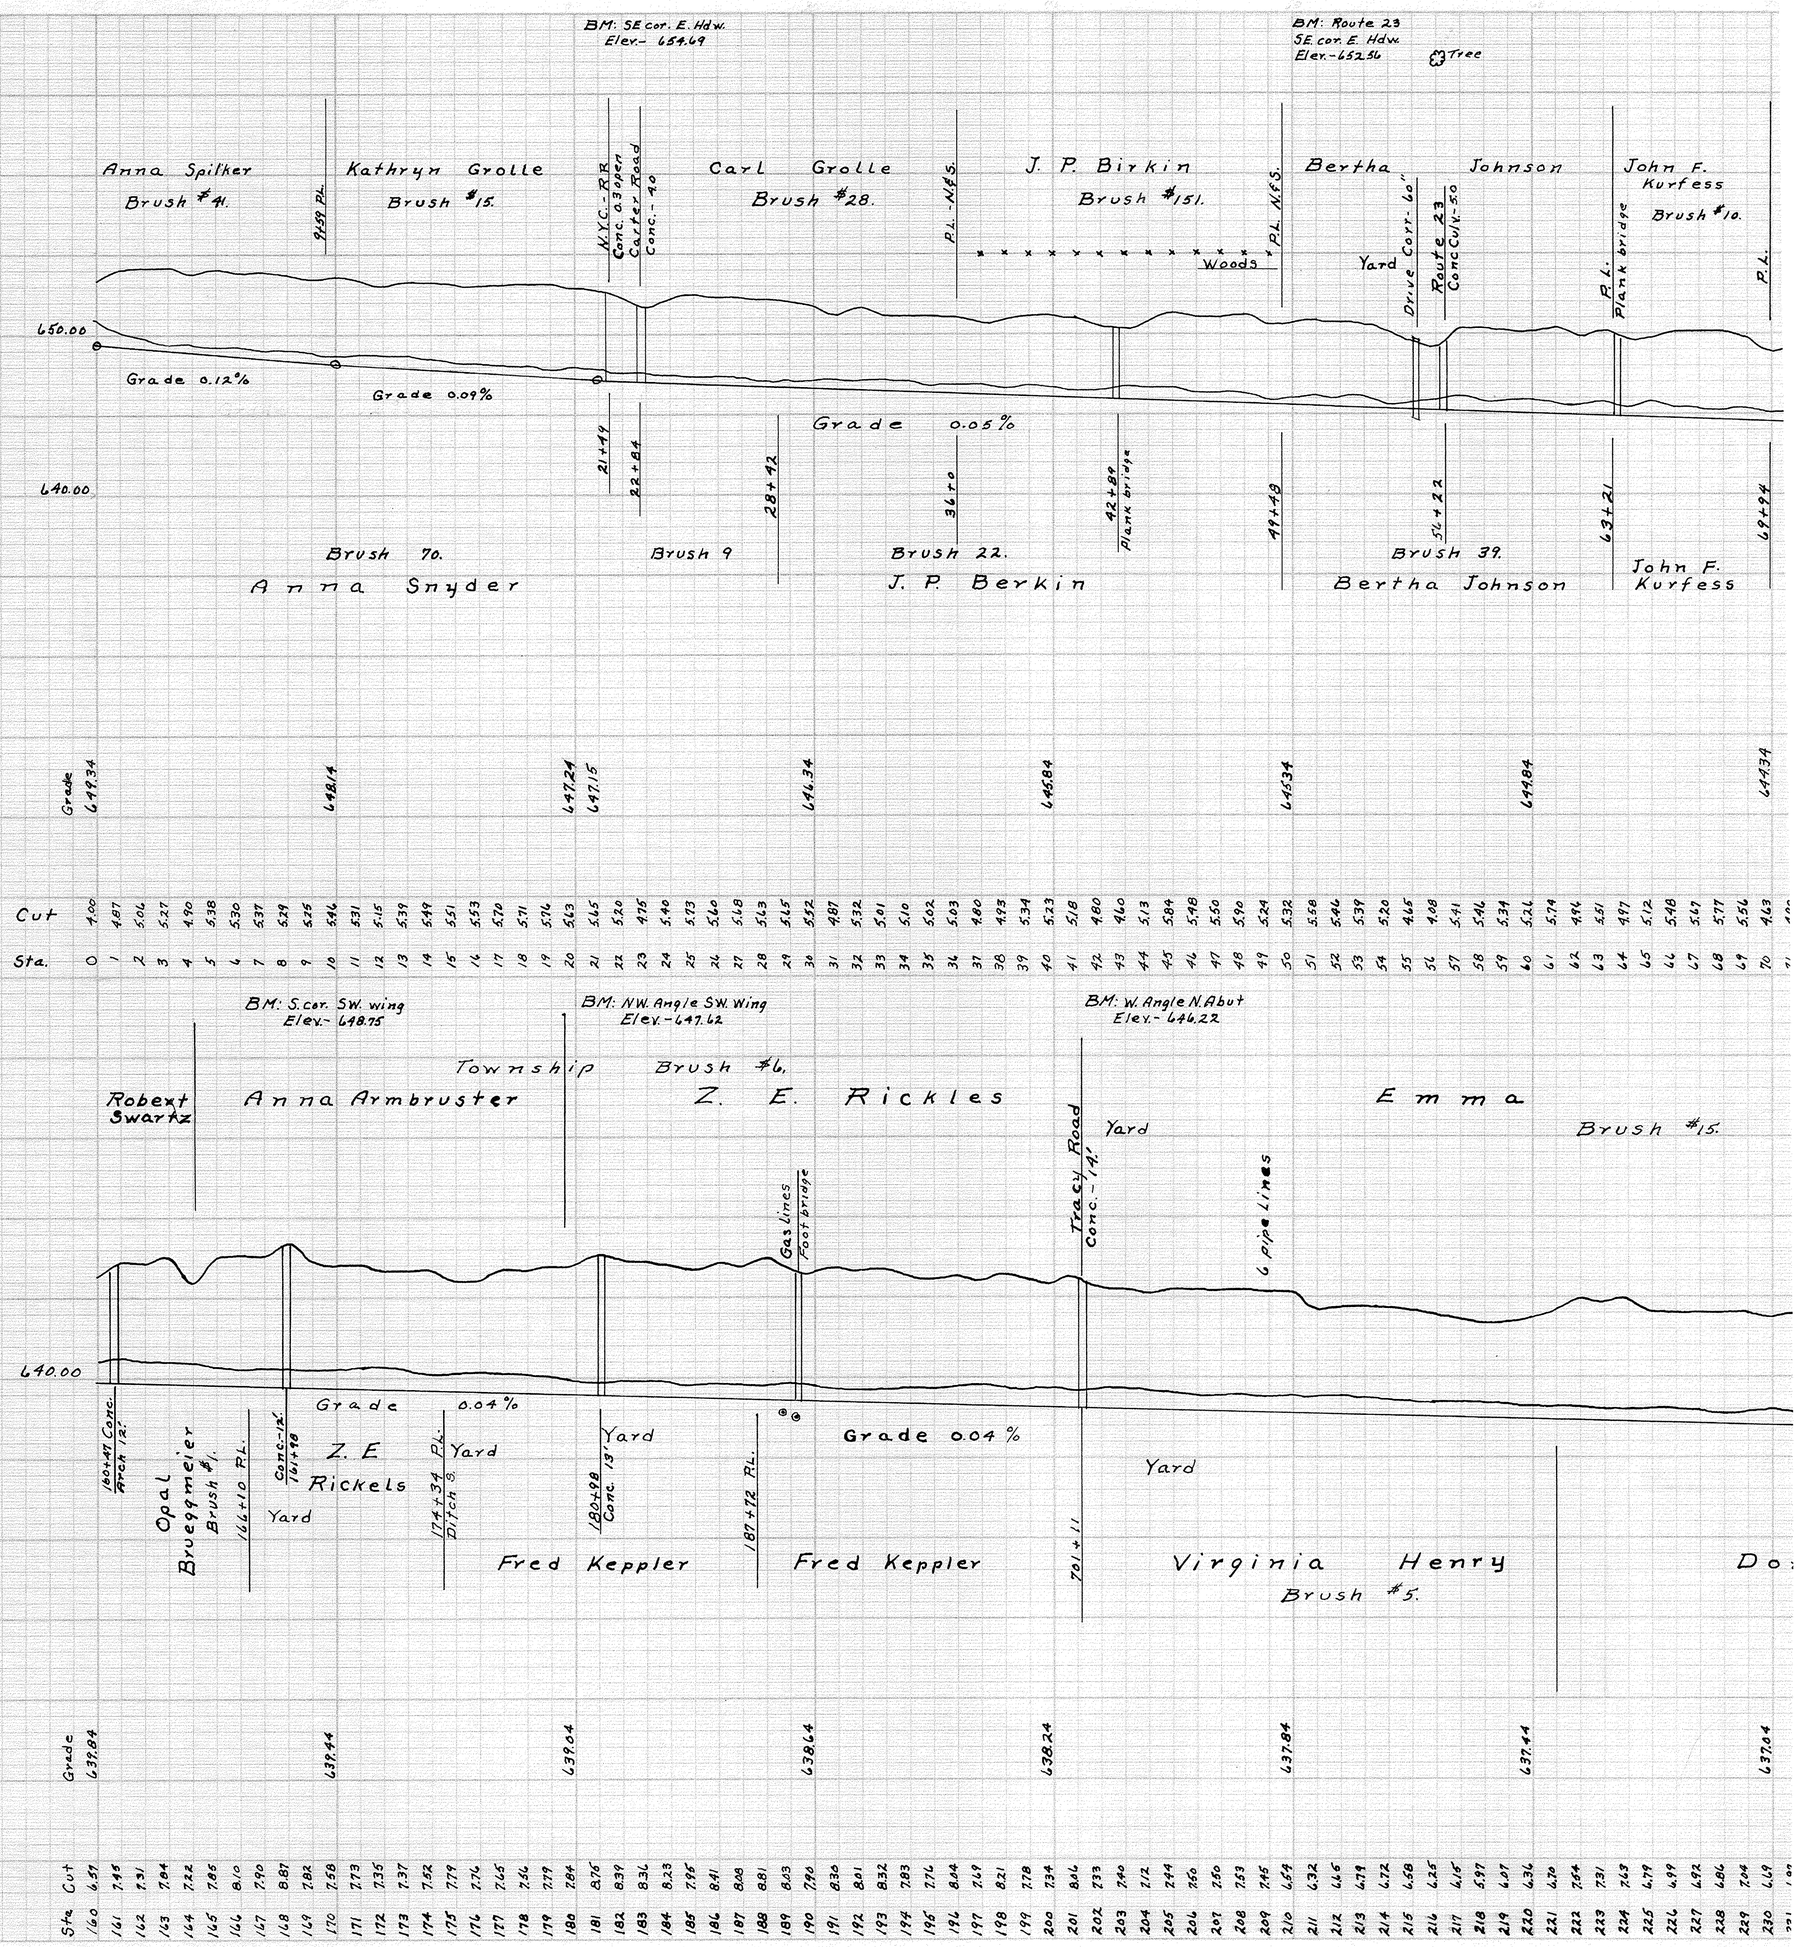
All stumps and all brush too small to cut shall be sprayed with brush killer.
Any tile outlets damadged shall be repaired or replaced by contractor.