THEODORE BAKER DITCH

№ 2253

Freedom and Montgomery Townships

Wood County Ohio

B. F. Henning County Engineer July 1965
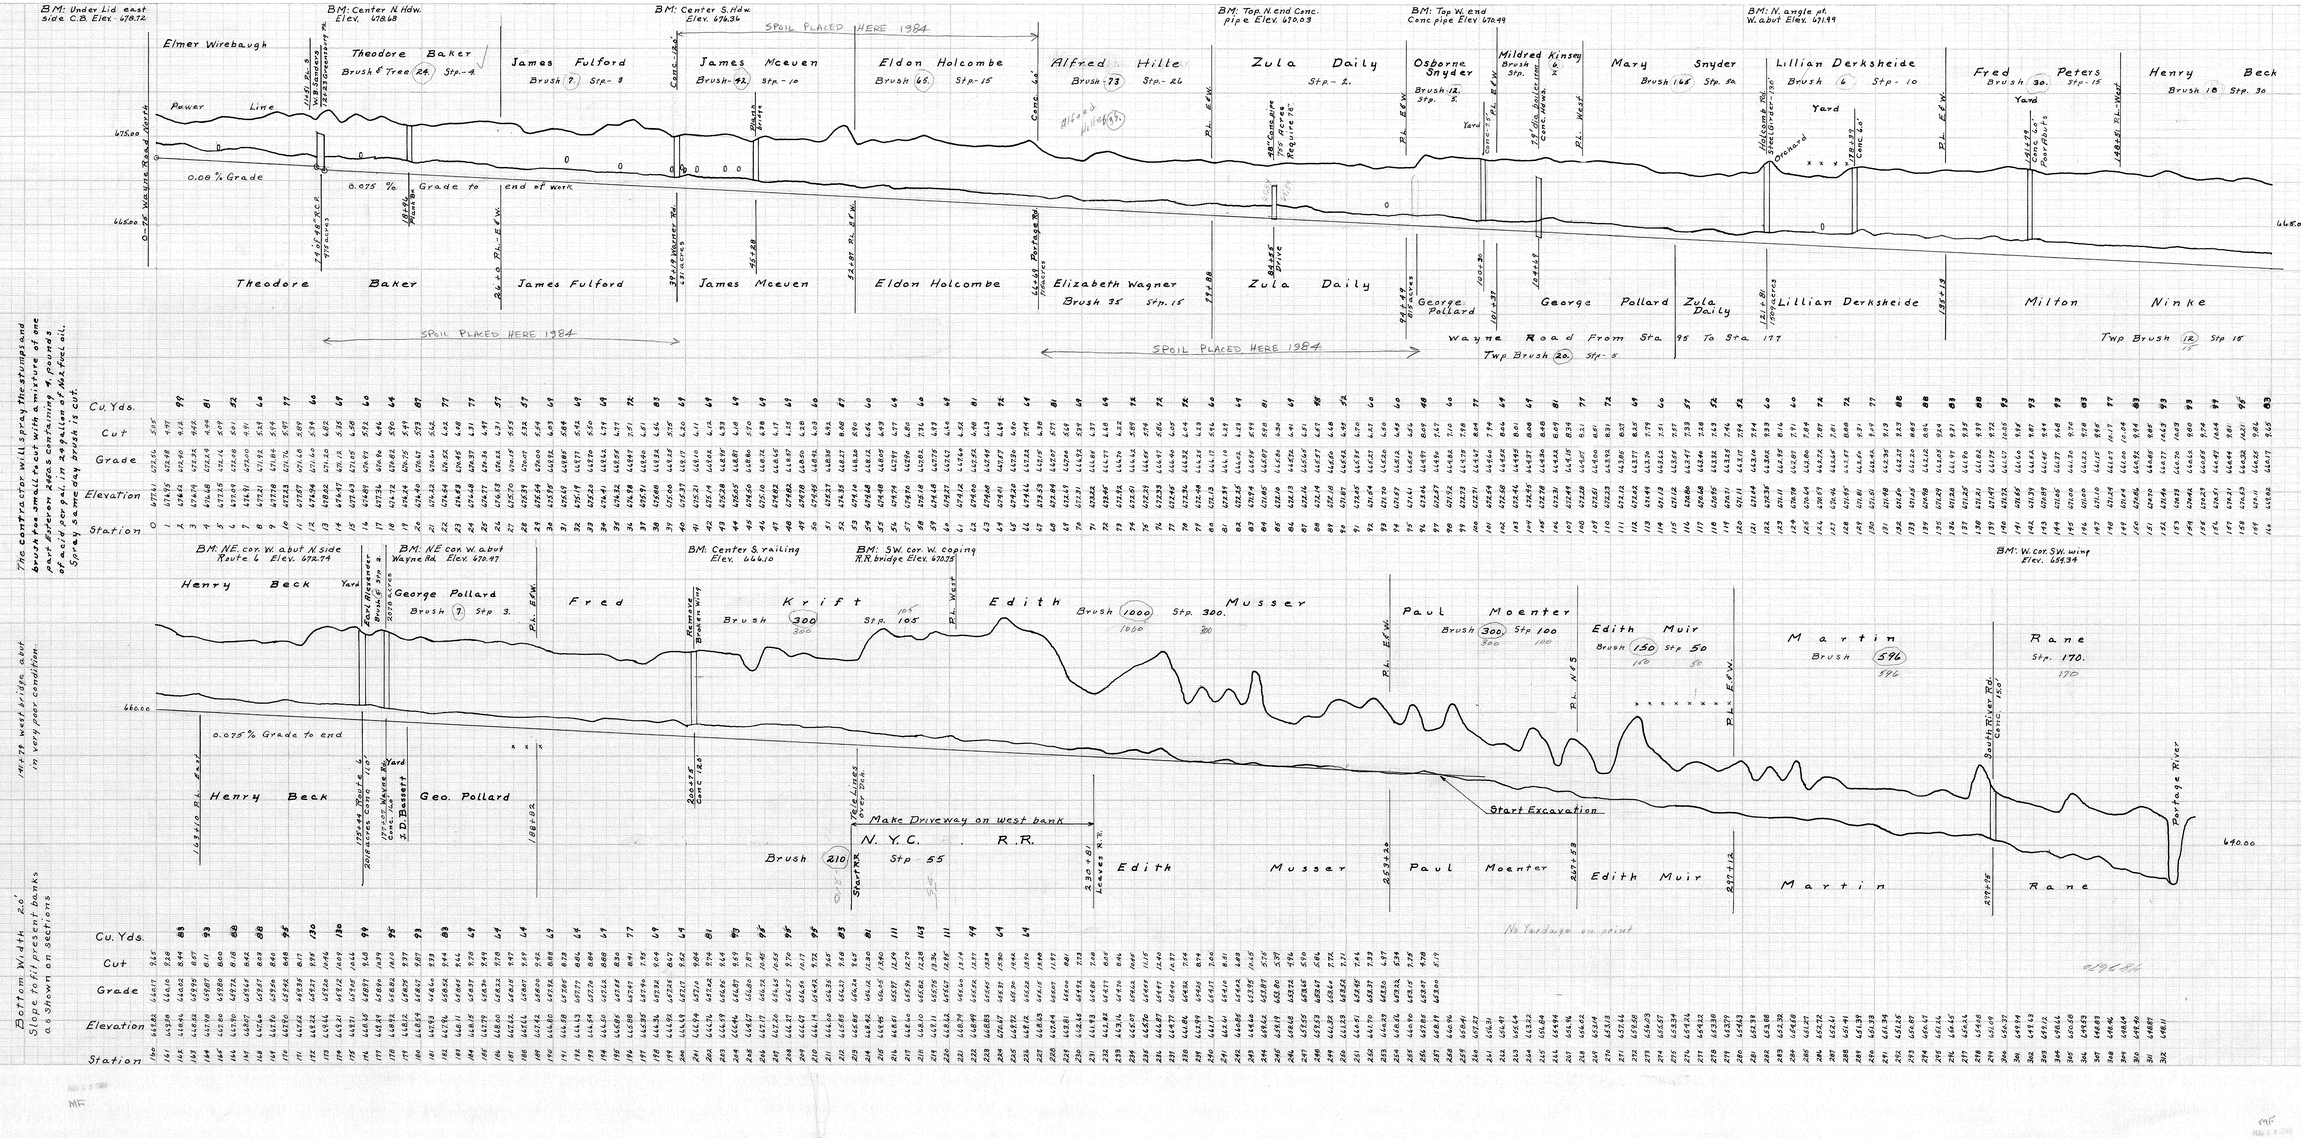
Ditch Book 136