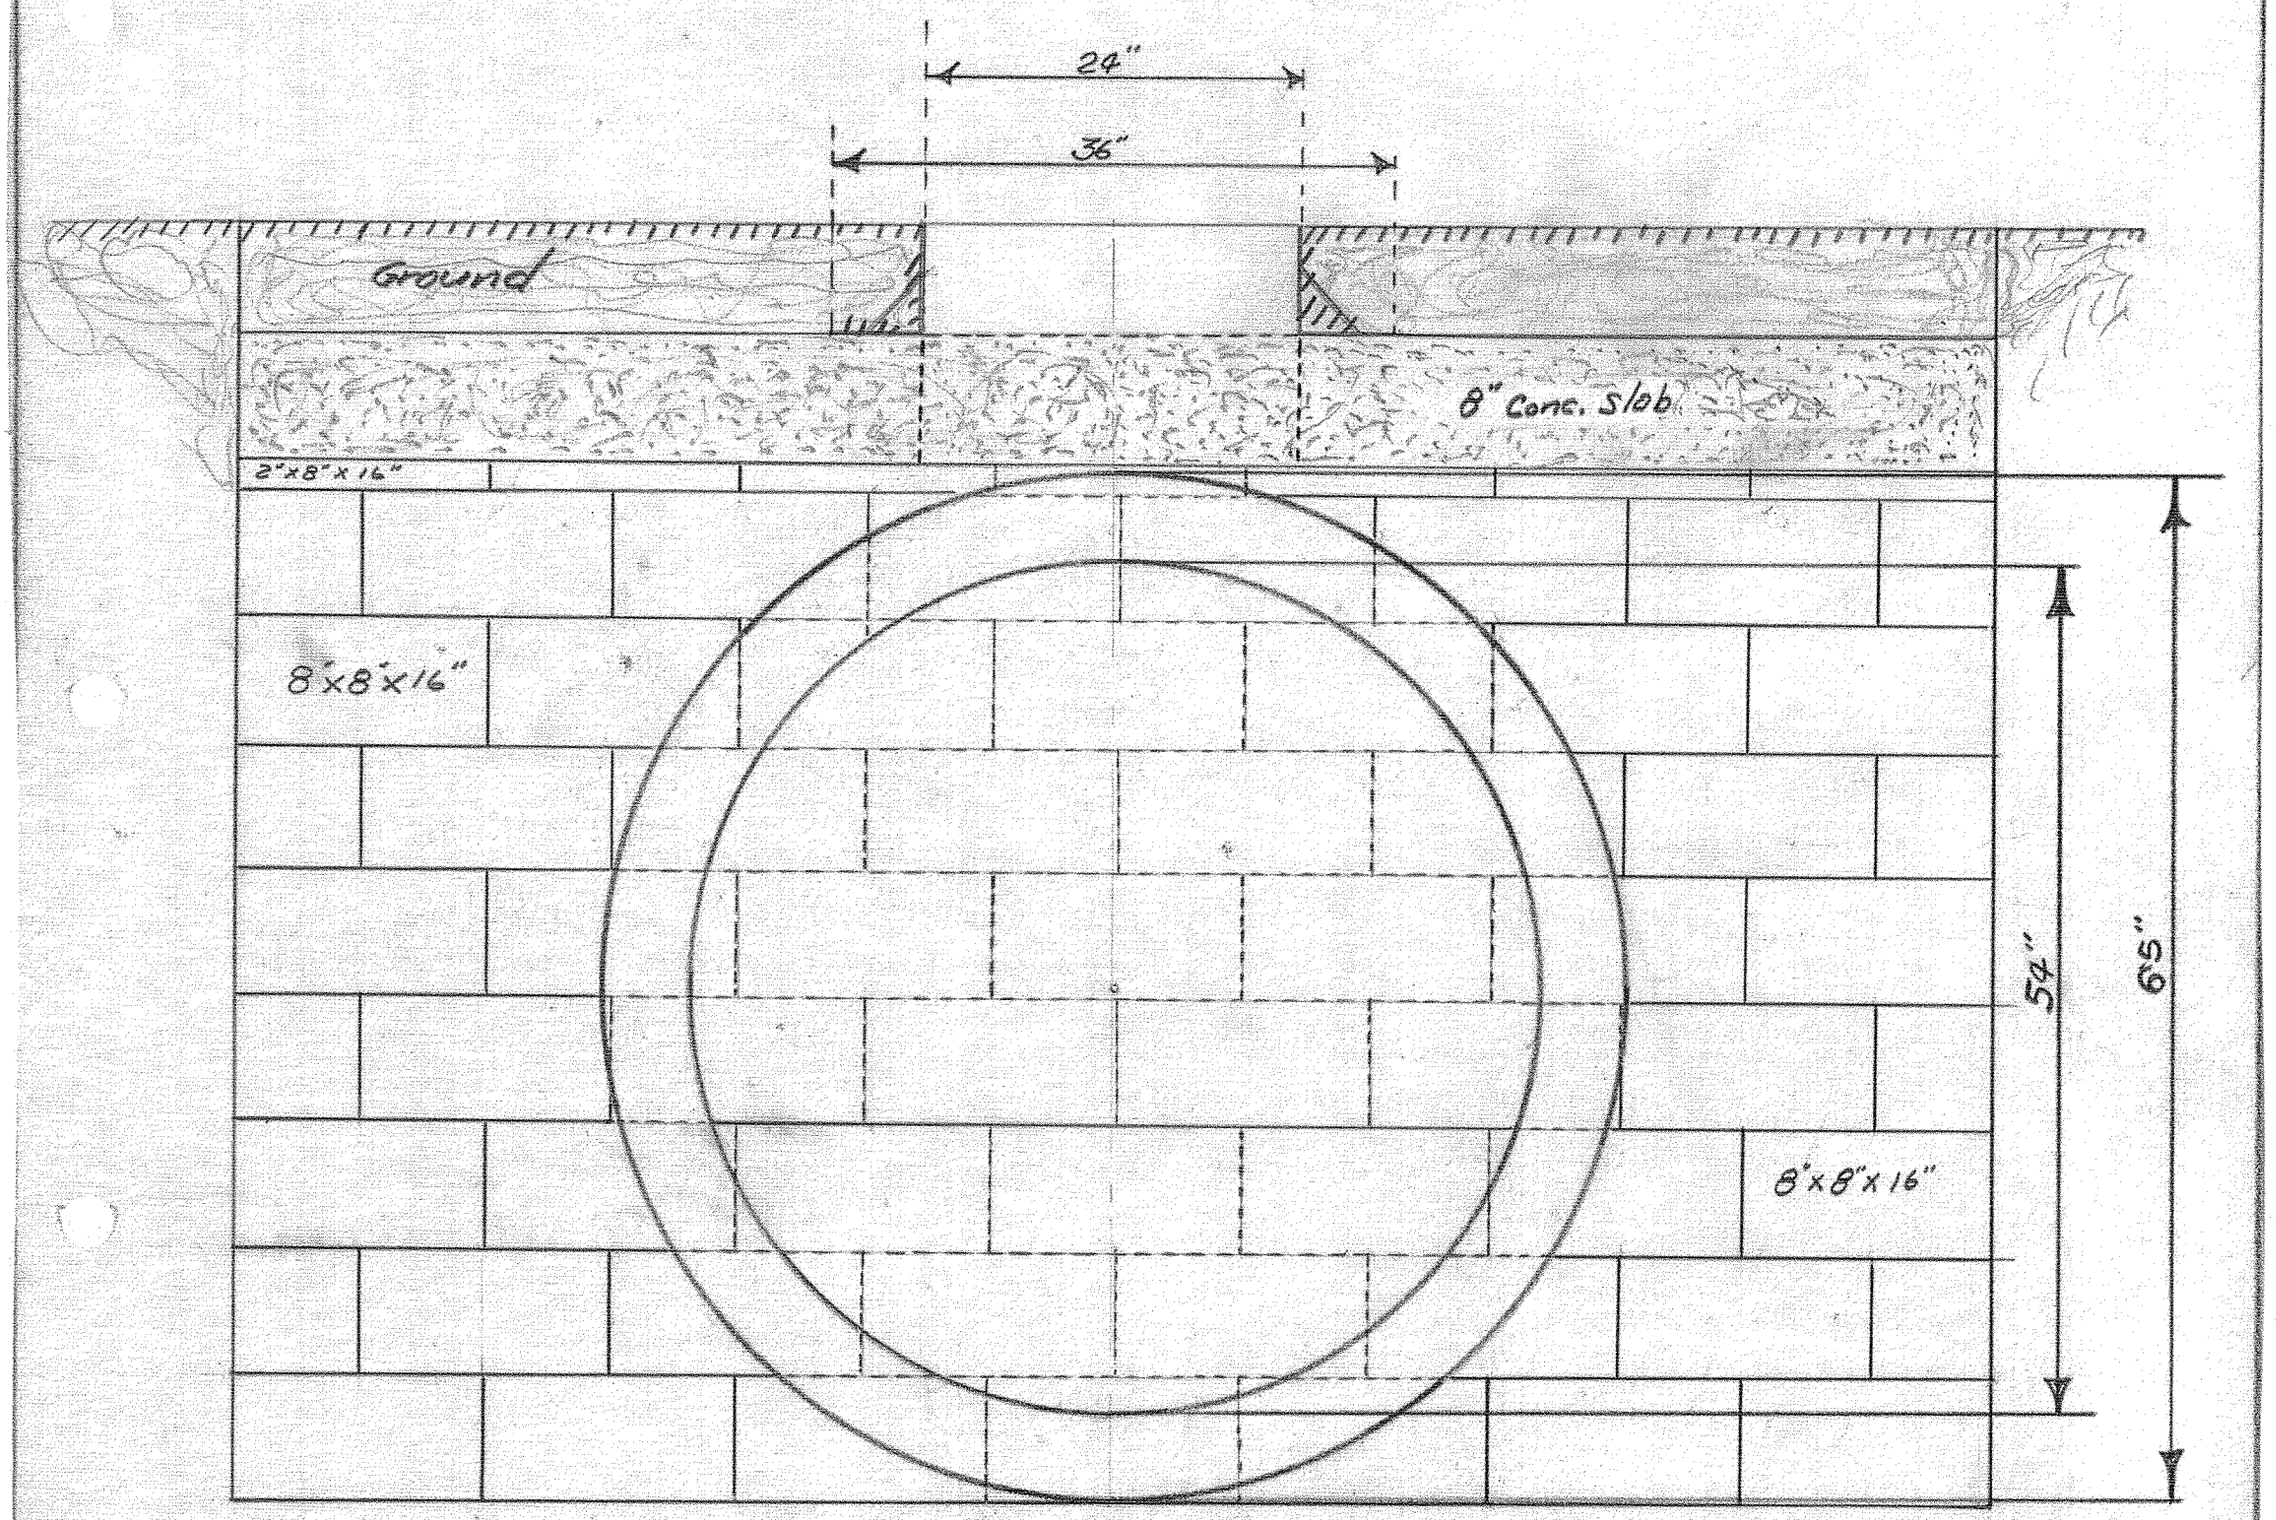

West Wall

Wood County Oho
Ditch Improvement State Rt. 582
Webster TWP. Section 30
Ditch # 2259
Special Basin
Wood County Engineer Max. Rothschild

DEC 27 1960