EUGENE MILLER DITCH
№ 2259

Webester Twp. Wood Co. Ohio

B. F. Henning Co. Engineer

Ditch Book 136 Dec. 1945

Brush and spraying Lump $18.00

Brush will be sprayed same day cut, using 1 part esteron 245-DG in 24 parts oil

The present 36" pipe under route 582 will be replaced by the state highway department with a 54" Conc pipe to be furnished by the county - Station 103+40 to Sta. 107+15. Present Manholes to be replaced by new to accommodate 54" pipe

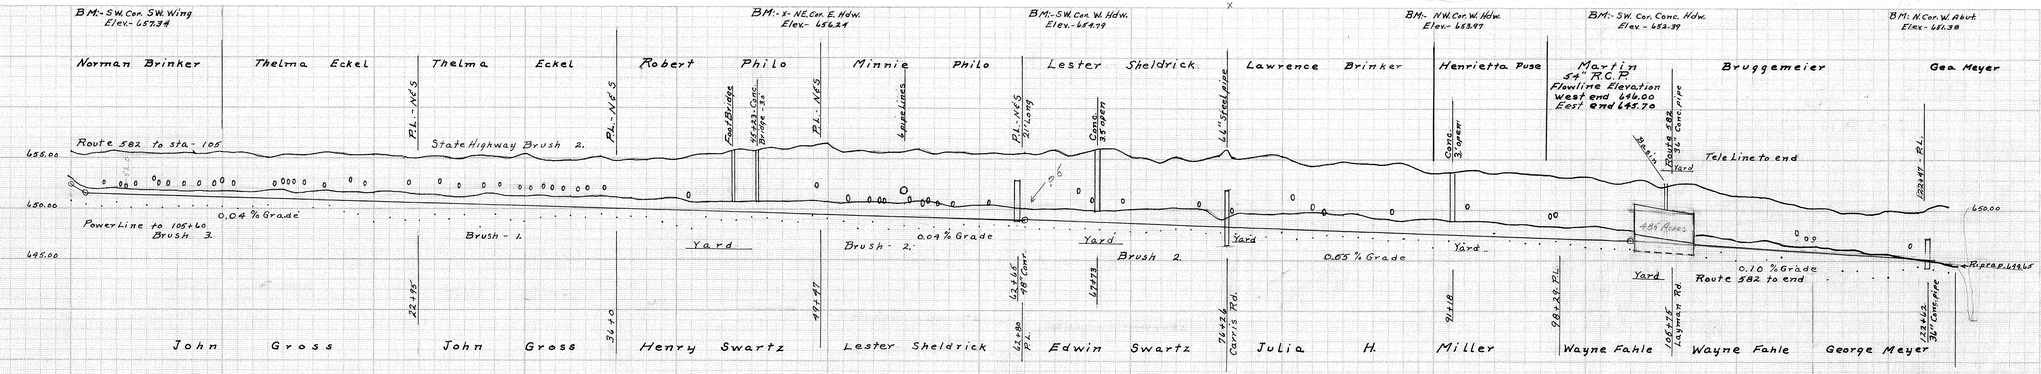

746 rod open ditch bottom cleanout


DEC 27 1968