LEWIS KRAMER DITCH
№ 2267

PLAIN AND LIBERTY TOWNSHIPS
WOOD COUNTY OHIO

B. F. HENNING COUNTY ENGINEER
DITCH BOOK 177
JULY 1966

Brush and stumps to be sprayed same day it is cut.
All stumps and brush too small to cut must be killed by spraying. Contractor will be compelled to complete this item.

Bottom is to be two feet wide and slopes as shown on sections.

No rock shall be left above grade

All brush and stumps must be removed from spoil.
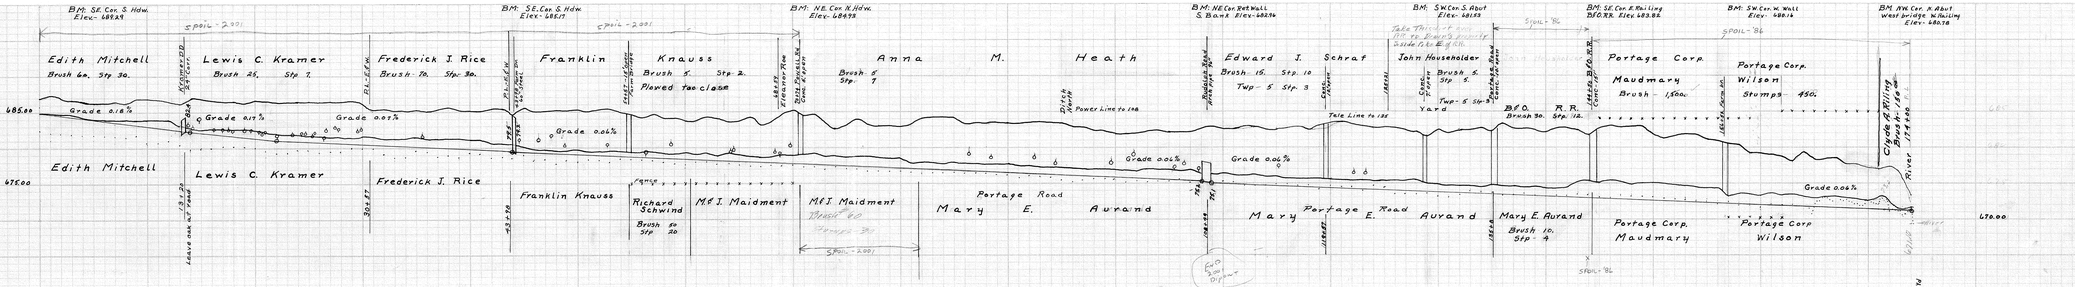
Bridges must be cleaned full width