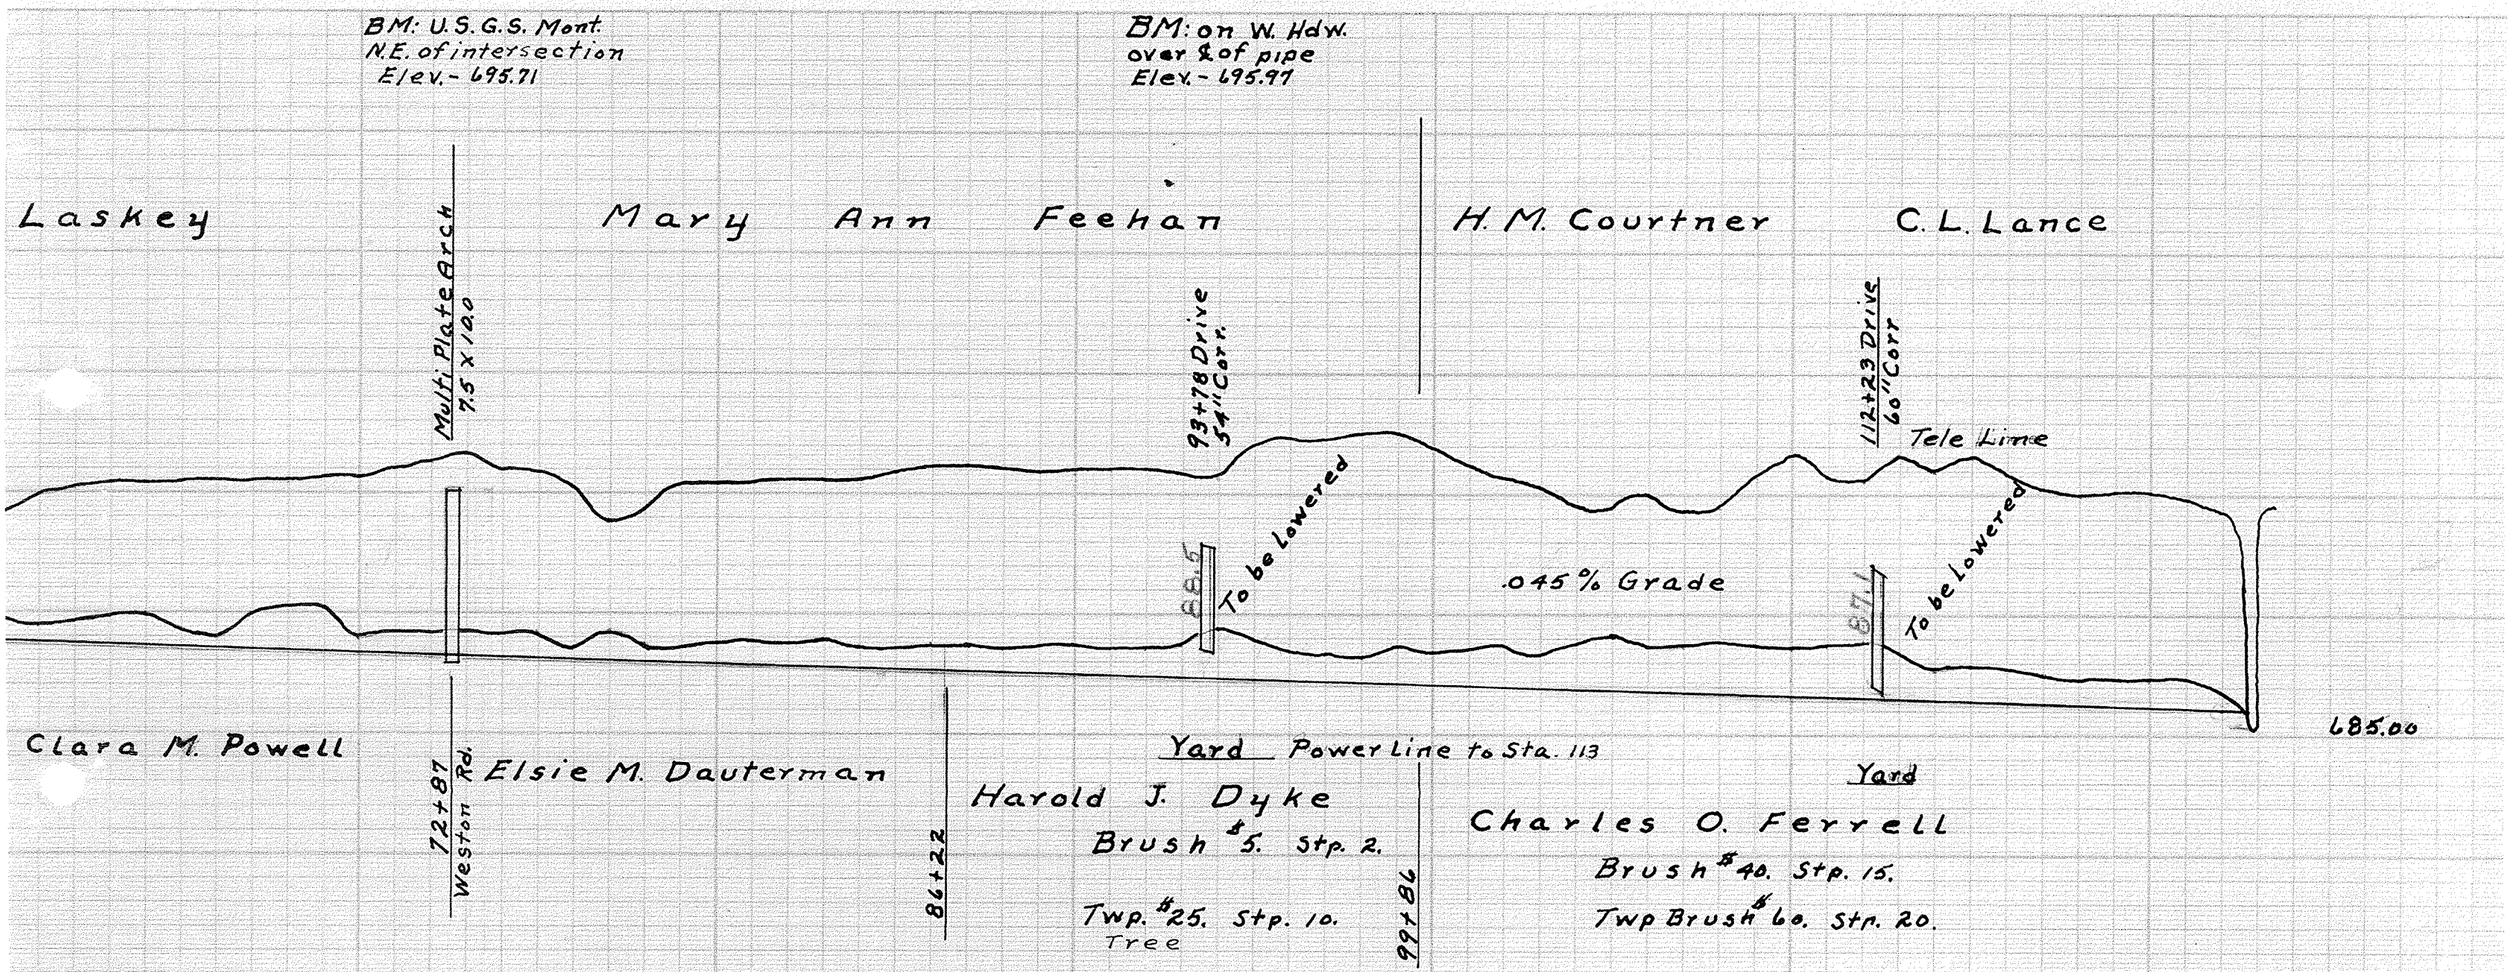
BM: U.S.G.S. Mont.
N.E. of intersection
Elev. - 695.71
BM: on W. Hdw.
over ℄ of pipe
Elev. - 695.97
Laskey
Mary Ann Feehan
H. M. Courtner
C. L. Lance
Multi Plate Arch
7.5 X 100
93+78 Drive
54" Corr.
112+23 Drive
60" Corr
Tele Line
To be Lowered
.045 % Grade
To be Lowered
685.00
Clara M. Powell
72+87
Weston Rd.
Elsie M. Dauterman
Yard
Power Line to Sta. 113
Harold J. Dyke
Brush #5. Stp. 2.
86+22
Twp. #25. Stp. 10.
Tree
99+86
Yard
Charles O. Ferrell
Brush #40. Stp. 15.
Twp Brush #60. Stp. 20.

| | | |