REVISED PLAT
ORVILLE RHOADS DITCH № 2271

MONTGOMERY & PORTAGE TWP'S — WOOD COUNTY

DITCH BOOK № 141 — ANTHONY L. ALLION
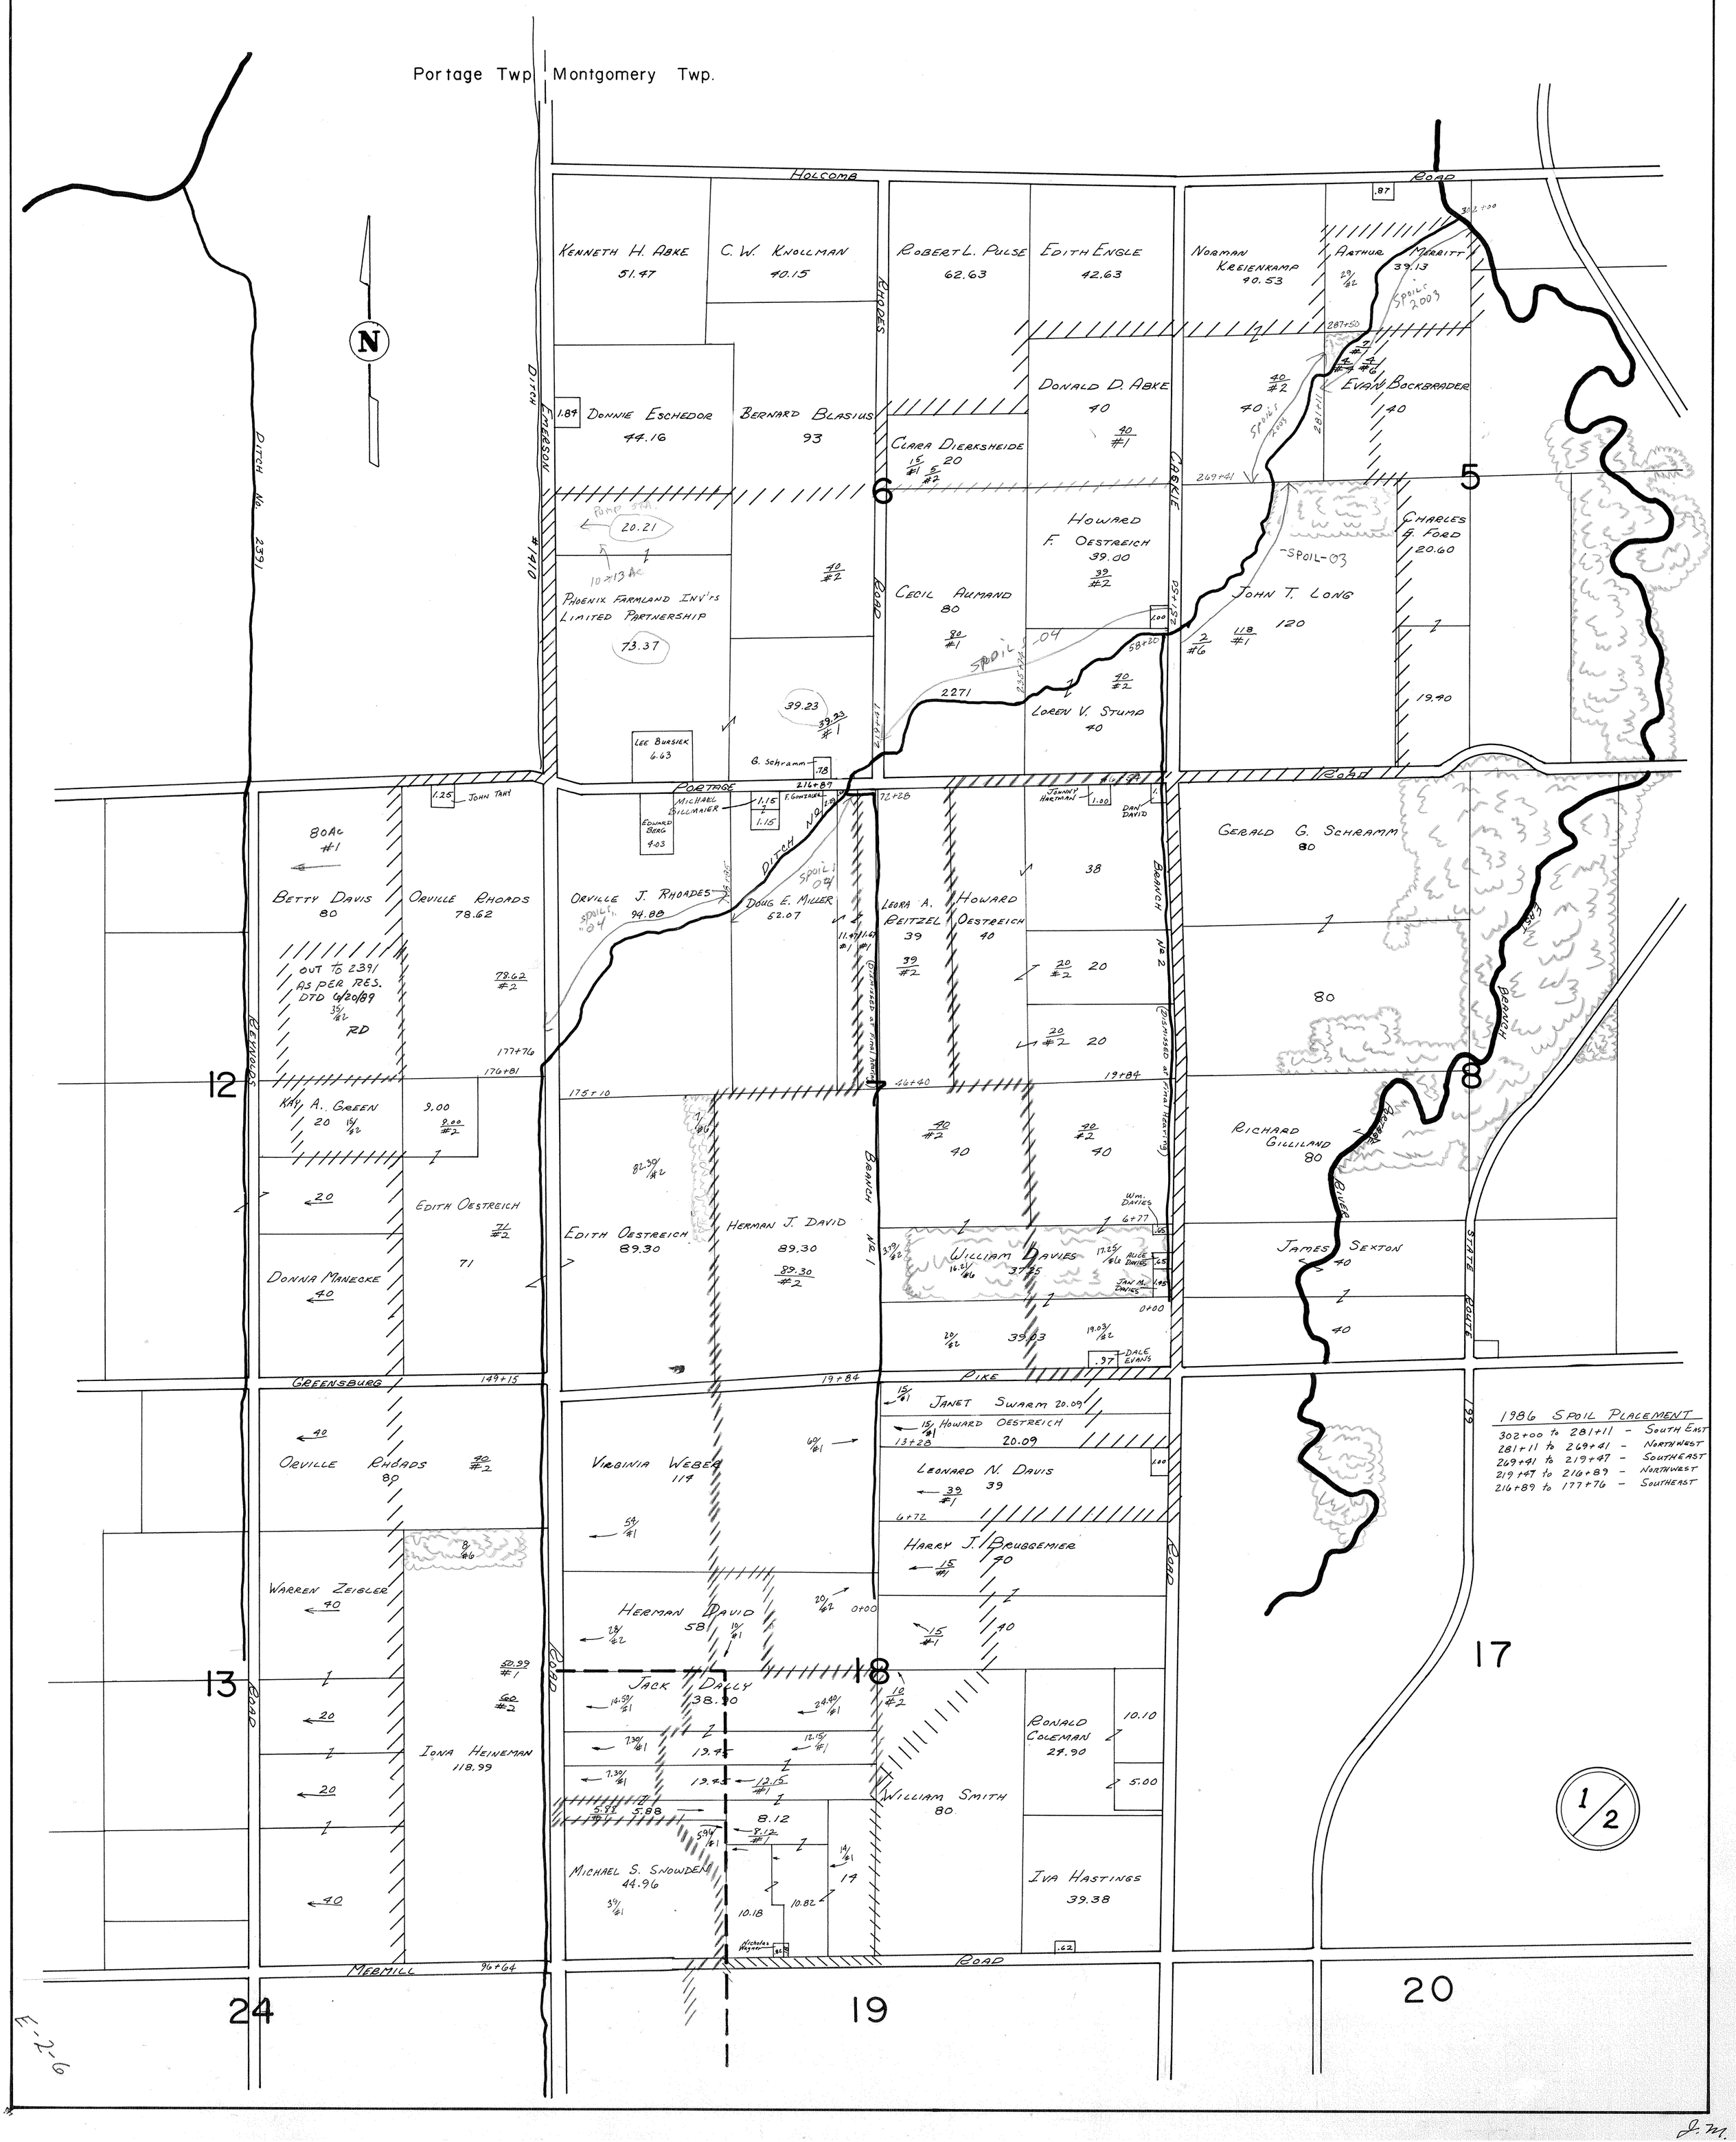
SEPTEMBER 1982 — 1" = 660' — ENGINEER