VILLAGE OF CUSTAR

Ditch No. 2272 Milton TWP Wood County
Ditch Book #140 May 1967
Wood County Engineer Max L. Rothschild

Spoil not to exceed four inches in depth when leveled

A drive way must be left on top of bank Sta. 117 Paced
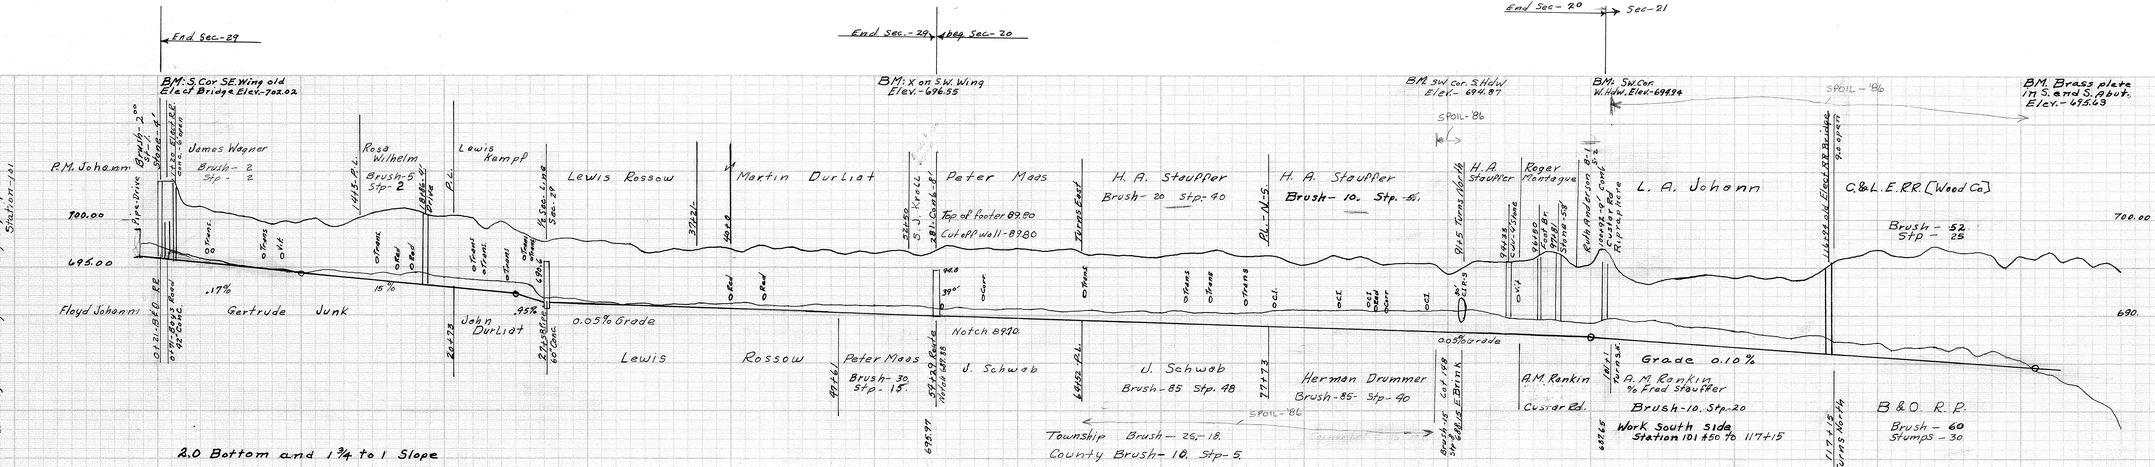
Riprap slope north bank starting at NE wing extending rip rap east 30' Station 101