PERRYSBURG TOWNSHIP
TRUSTEES DITCH #2291

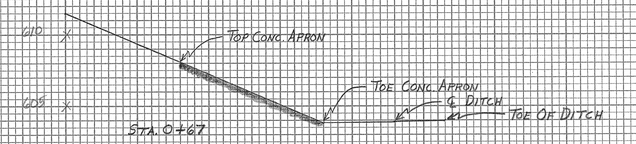

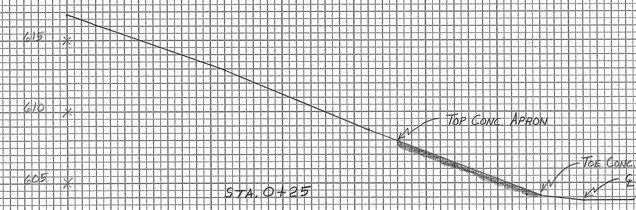

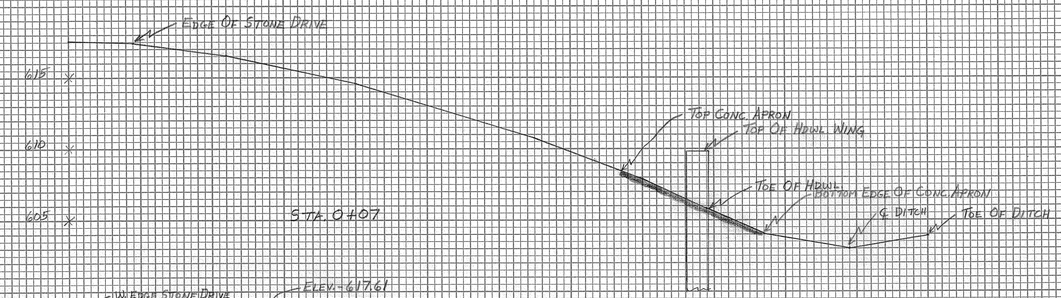

X-SECTIONS LOCATED PARRELL & NORTHWESTERLY OF 72" R.C.P.
℄ PERPENDICULAR TO STA. 72+18.6

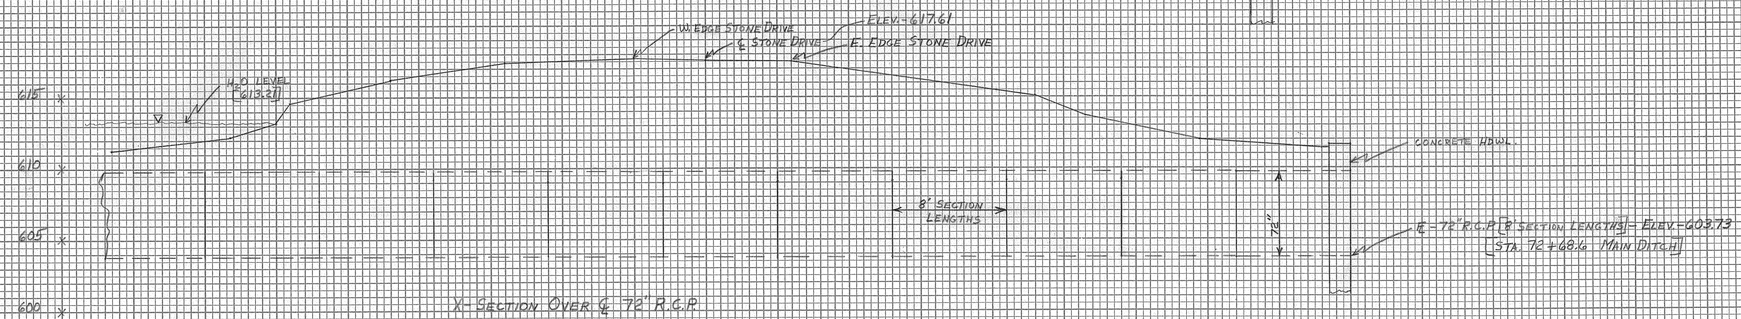

X-SECTION OVER ℄ 72" R.C.P.

SCALE: 1" = 5' 0"

FINAL SURVEY		BY	DATE
NOTE BOOK NO.	SURVEYED		
	PLOTTED		
	TEMPLATE		
	AREAS		
	AREAS CHECKED		

ORIGINAL SURVEY		BY	DATE
NOTE BOOK NO.	SURVEYED		
	PLOTTED		
	TEMPLATE		
	AREAS		
	AREAS CHECKED		