REED SMITH DITCH No. 2298 — MILTON AND WESTON TOWNSHIPS WOOD COUNTY OHIO

MAX L. ROTHSCHILD WOOD COUNTY ENGINEER — DITCH BOOK 142

DISTRICT-70 AND BRANCH 70-A

Bottom width - 2.0' from Sta.-0 to Sta.-180 — 3.0' from Sta. 204 to Sta. 282 — 3.0' from Sta. 282 to the end
Bank slope to be 1 3/4 to 1 except on the road bank which will be left as it is - See cross-sections

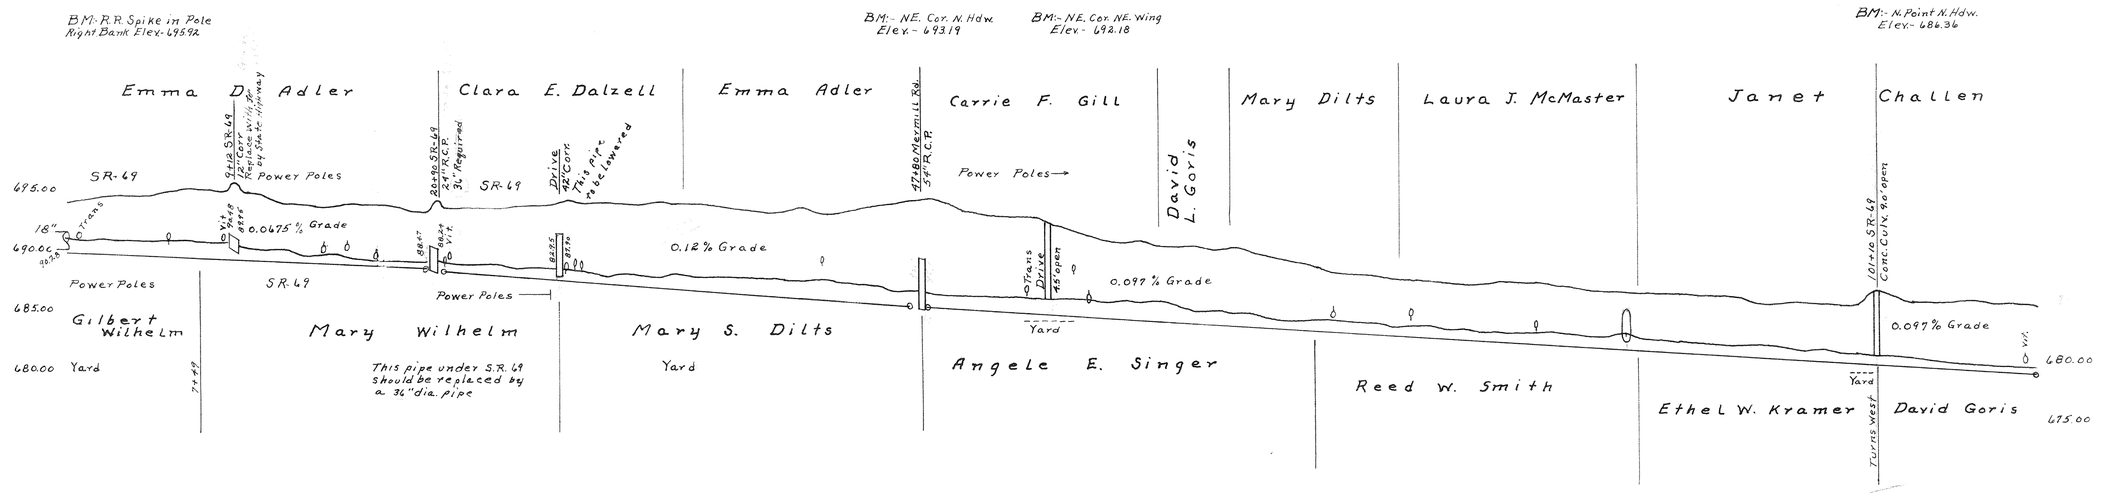

Station	Elevation	Grade	Cut	Cu. Yds.
0	694.13	694.00	4.13	
1	694.45	693.93	4.52	
2	694.61	693.84	4.75	94
3	694.84	693.79	5.05	
4	694.67	693.73	4.94	100
5	694.86	693.66	5.20	
6	695.01	693.59	5.42	111
7	695.37	693.52	5.85	
8	695.10	693.46	5.64	119
9	694.91	693.39	5.52	
10	694.91	693.32	5.59	117
11	694.96	693.25	5.71	
12	694.12	693.19	4.93	91
13	693.87	693.12	4.75	
14	693.60	693.06	4.55	64
15	693.83	692.99	4.85	
16	693.95	692.92	5.03	65
17	693.82	692.85	4.97	
18	693.85	692.78	5.07	84
19	693.61	692.71	4.90	
20	693.28	692.65	4.63	84
21	693.62	692.60	5.12	
22	693.46	692.53	5.08	66
23	693.57	692.24	5.31	
24	693.62	692.14	5.48	48
25	693.81	692.02	5.79	
26	693.78	691.90	5.88	60
27	693.87	691.78	6.09	
28	694.27	691.66	6.61	44
29	693.98	691.54	6.44	
30	694.07	691.42	6.65	45
31	693.94	691.30	6.64	
32	693.86	691.18	6.68	44
33	693.84	691.06	6.78	
34	693.99	690.94	7.05	48
35	693.77	690.82	7.18	
36	693.86	690.70	7.16	60
37	693.58	690.58	6.98	
38	693.52	690.46	7.06	52
39	693.32	690.34	6.98	
40	693.30	690.22	7.08	72
41	693.06	690.10	6.96	
42	692.77	689.98	7.13	88
43	692.85	689.86	7.23	
44	692.44	689.74	7.06	88
45	692.03	689.62	6.65	178
46	691.73	689.50	6.82	
47	691.20	689.38	6.82	
48	690.75	689.26	6.49	100
49	690.53	689.14	6.39	
50	690.44	689.02	6.57	99
51	690.18	688.90	6.19	
52	690.07	688.78	6.17	95
53	690.18	688.66	6.38	
54	689.88	688.54	6.18	96
55	690.10	688.42	6.49	
56	689.80	688.30	6.29	95
57	689.44	688.18	6.03	
58	689.39	688.06	5.67	64
59	689.32	687.94	5.69	
60	689.12	687.82	5.52	48
61	688.87	687.70	5.47	
62	688.77	687.58	5.49	42
63	688.44	687.46	5.28	
64	688.40	687.34	5.26	42
65	688.15	687.22	4.93	
66	688.11	687.10	4.91	42
67	688.03	686.98	4.95	
68	687.89	686.86	4.93	52
69	687.78	686.74	4.94	
70	687.44	686.62	4.82	44
71	687.40	686.50	4.90	
72	687.33	686.38	4.95	50
73	687.18	686.26	4.92	
74	686.94	686.14	4.80	40
75	686.73	686.02	4.71	
76	686.57	685.90	4.67	40
77	686.31	685.78	4.53	
78	686.29	685.66	4.63	44
79	686.11	685.54	4.57	
80	686.11	685.42	4.69	44
81	686.13	685.30	4.83	
82	686.04	685.18	4.86	44
83	685.94	685.06	4.88	
84	685.47	684.94	4.53	44
85	685.48	684.82	4.66	
86	685.61	684.70	4.91	44
87	685.41	684.58	4.83	
88	685.12	684.46	4.66	44
89	685.19	684.34	4.85	
90	685.22	684.22	4.90	44
91	685.13	684.10	4.93	
92	685.25	683.98	5.27	44
93	685.01	683.86	5.15	
94	685.36	683.74	5.62	44
95	685.60	683.62	5.98	
96	685.34	683.50	5.84	44
97	685.23	683.38	5.85	
98	685.23	683.26	5.97	44
99	685.27	683.14	6.13	
100	685.16	683.02	6.14	44
101	685.05	682.90	6.15	
102	684.94	682.78	6.16	44
103	684.79	682.66	6.13	
104	684.53	682.54	5.99	44
105	684.11	682.42	5.69	
106	683.97	682.30	5.67	44
107	683.61	682.18	5.43	
108	683.41	682.06	5.35	44
109	683.29	681.94	5.35	
110	683.19	681.82	5.37	44

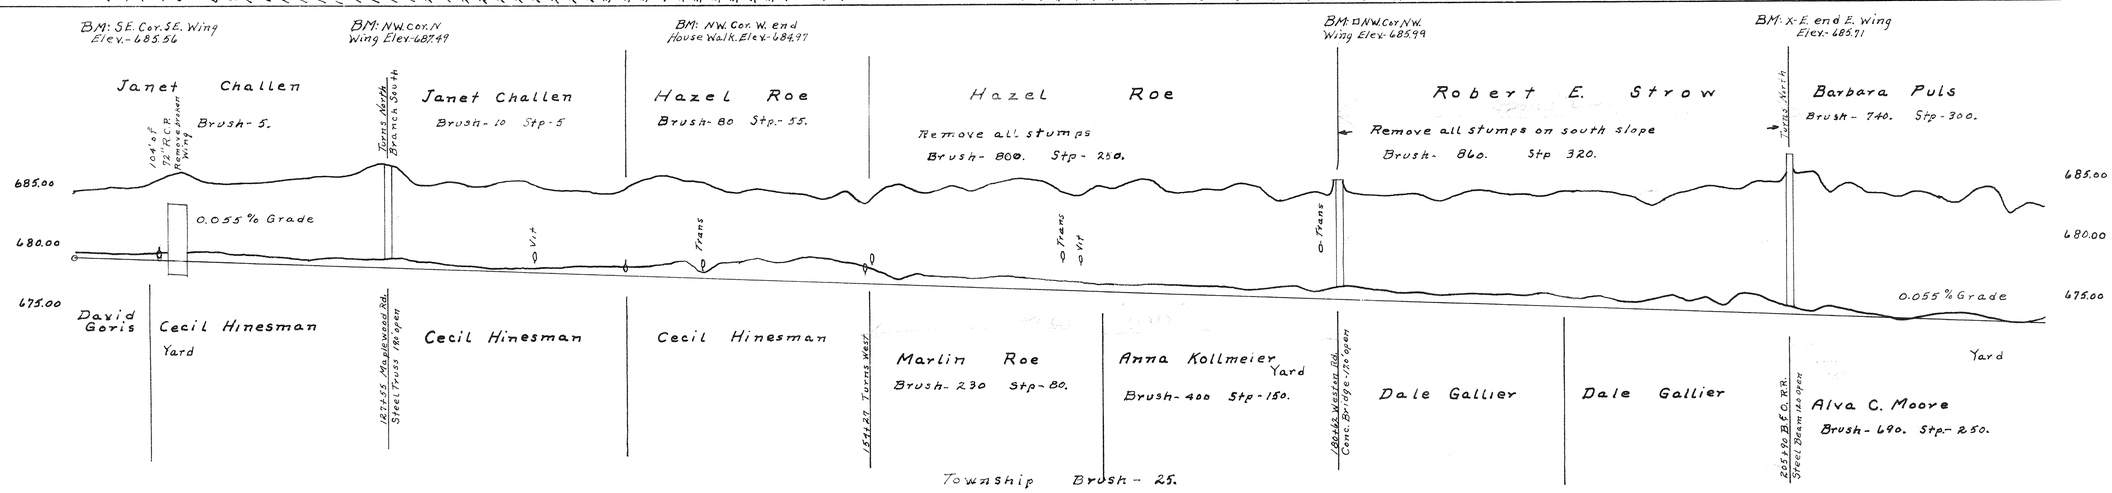

Station	Elevation	Grade	Cut	Cu. Yds
110	683.79	679.24	5.55	40
111	683.93	679.18	5.75	
112	683.99	679.13	5.86	40
113	683.90	679.07	5.83	
114	683.96	679.02	5.93	40
115	683.58	678.96	5.62	
116	683.21	678.91	5.30	40
117	683.38	678.85	5.53	
118	683.60	678.80	5.80	40
119	683.28	678.74	5.54	
120	683.33	678.69	5.64	41
121	683.44	678.63	5.81	
122	683.63	678.58	6.05	40
123	683.84	678.52	6.32	
124	683.92	678.47	6.45	40
125	683.80	678.41	6.39	
126	683.42	678.36	6.06	40
127	683.16	678.30	5.86	
128	683.25	678.25	5.97	40
129	683.07	678.19	5.88	
130	683.12	678.14	5.98	40
131	683.37	678.08	6.29	
132	683.46	678.03	6.43	40
133	683.46	677.97	6.49	
134	683.27	677.92	6.35	40
135	683.53	677.86	6.67	
136	683.77	677.81	6.96	40
137	683.57	677.75	6.82	
138	683.59	677.70	6.89	82
139	683.53	677.64	6.89	
140	683.78	677.59	7.19	81
141	683.11	677.53	7.58	
142	683.57	677.48	8.09	83
143	683.82	677.42	8.40	
144	683.42	677.37	8.05	88
145	683.24	677.31	7.93	
146	683.12	677.26	7.86	95
147	683.46	677.20	7.26	
148	683.74	677.15	7.59	83
149	683.53	677.09	7.44	
150	683.33	677.04	7.29	141
151	683.22	676.98	7.24	
152	683.71	676.93	7.78	208
153	683.43	676.87	7.77	
154	683.46	676.82	7.83	178
155	683.59	676.76	7.83	
156	683.65	676.71	7.94	124
157	683.38	676.65	7.73	
158	683.44	676.60	7.84	111
159	683.92	676.54	8.38	
160	683.53	676.49	8.04	93
161	683.64	676.43	8.61	
162	683.43	676.38	9.05	107
163	683.45	676.32	9.13	
164	683.25	676.27	8.98	126
165	683.37	676.21	8.16	
166	683.64	676.16	7.88	115
167	683.88	676.10	8.78	
168	683.72	676.05	8.67	120
169	683.14	675.99	9.15	
170	683.28	675.94	8.34	119
171	683.36	675.88	8.48	
172	683.32	675.83	8.49	156
173	683.58	675.77	8.81	
174	683.54	675.72	8.82	137
175	683.62	675.66	9.36	
176	683.46	675.61	9.05	127
177	683.48	675.55	7.93	
178	683.83	675.50	8.38	107
179	683.14	675.44	8.72	
180	683.81	675.39	8.48	161
181	684.16	675.33	8.83	
182	684.01	675.28	8.73	100
183	683.88	675.22	8.66	
184	683.97	675.17	8.80	137
185	684.05	675.11	8.94	
186	683.94	675.06	8.90	156
187	683.82	675.00	8.82	
188	683.61	674.95	9.41	185
189	684.15	674.89	9.26	
190	683.99	674.84	9.15	218
191	684.10	674.78	9.32	
192	683.89	674.73	9.16	175
193	684.21	674.67	9.54	
194	684.25	674.62	9.63	137
195	684.19	674.56	9.63	
196	684.13	674.51	9.62	130
197	683.82	674.45	9.37	
198	683.64	674.40	8.89	178
199	683.78	674.34	9.44	
200	683.30	674.29	10.01	131
201	684.72	674.23	10.99	
202	684.44	674.18	10.31	115
203	684.61	674.12	10.39	
204	684.07	674.07	10.95	159
205	684.88	674.01	11.87	
206	685.56	673.96	11.60	130
207	685.77	673.90	11.87	
208	686.11	673.85	12.26	48
209	686.25	673.79	12.46	
210	686.15	673.74	12.41	44
211	683.78	673.68	10.30	
212	683.83	673.63	10.18	44
213	684.11	673.57	10.54	
214	683.61	673.52	10.09	44
215	683.09	673.46	9.63	
216	684.21	673.41	10.80	44
217	684.53	673.35	11.18	
218	686.32	673.30	9.02	44
219	683.92	673.24	9.78	
220	682.81	673.19	9.62	57

154 to 180 Dirt Split — 180 to 205 Dirt South — 205 to 220 Dirt Split