mf A-10-18

Plat Of
Floyd Williams Ditch No. 2311
Milton, Liberty, Weston, Plain & Washington Townships
Wood County, Ohio

July, 1968 — Wood County Engineer
Ditch Book # 148 & 141 — Max L. Rothschild
Drainage Area 71 — Branch 71 E

1" = 660'

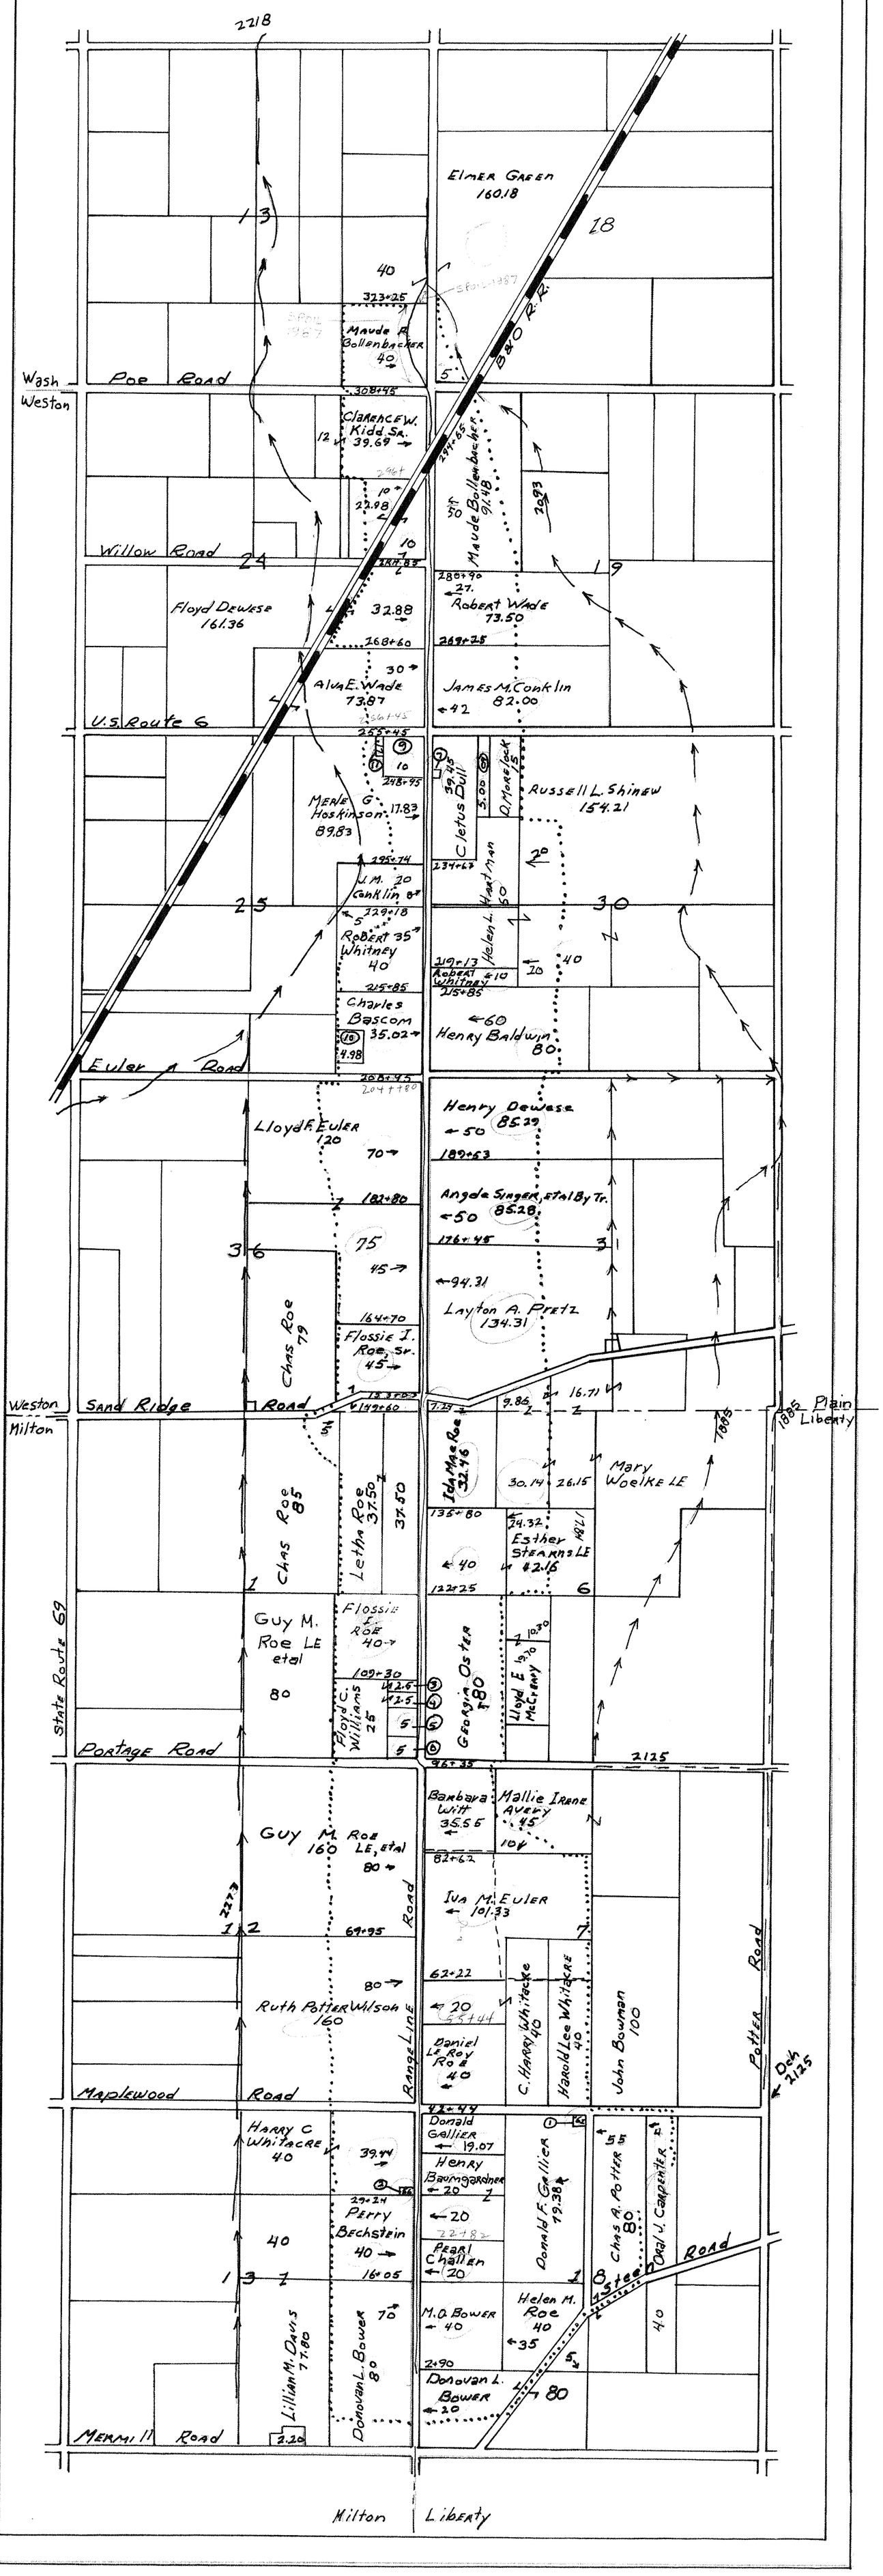

1. Randy Gallier - .62 acre
2. Harry C. Whitacre - .56 acre
3. Floyd C. Williams - 2.50 a
4. Same - 2.50 a
5. Edward A. Kaetzel - 5.00 a
6. Same - 5.00 a
7. Jack Feasel - .55 a
8. Fred A. Gonyer - 5.00 a
9. Sea-Way Oil Refining Co. - 10.00 a
10. Western Union Telegraph Co. - 4.98 a
11. Sea-Way Oil Refining Co. - .17 a