REVISED PLAT
FLOYD WILLIAMS DITCH Nº 2311

LIBERTY, MITON, PLAIN, WASHINGITON, & WESTON TOWNSHIPS

WOOD COUNTY

DITCH BOOK Nº 141 & 148 — ANTHONY L. ALLION

NOVEMBER 1982 — ENGINEER

1" = 660'

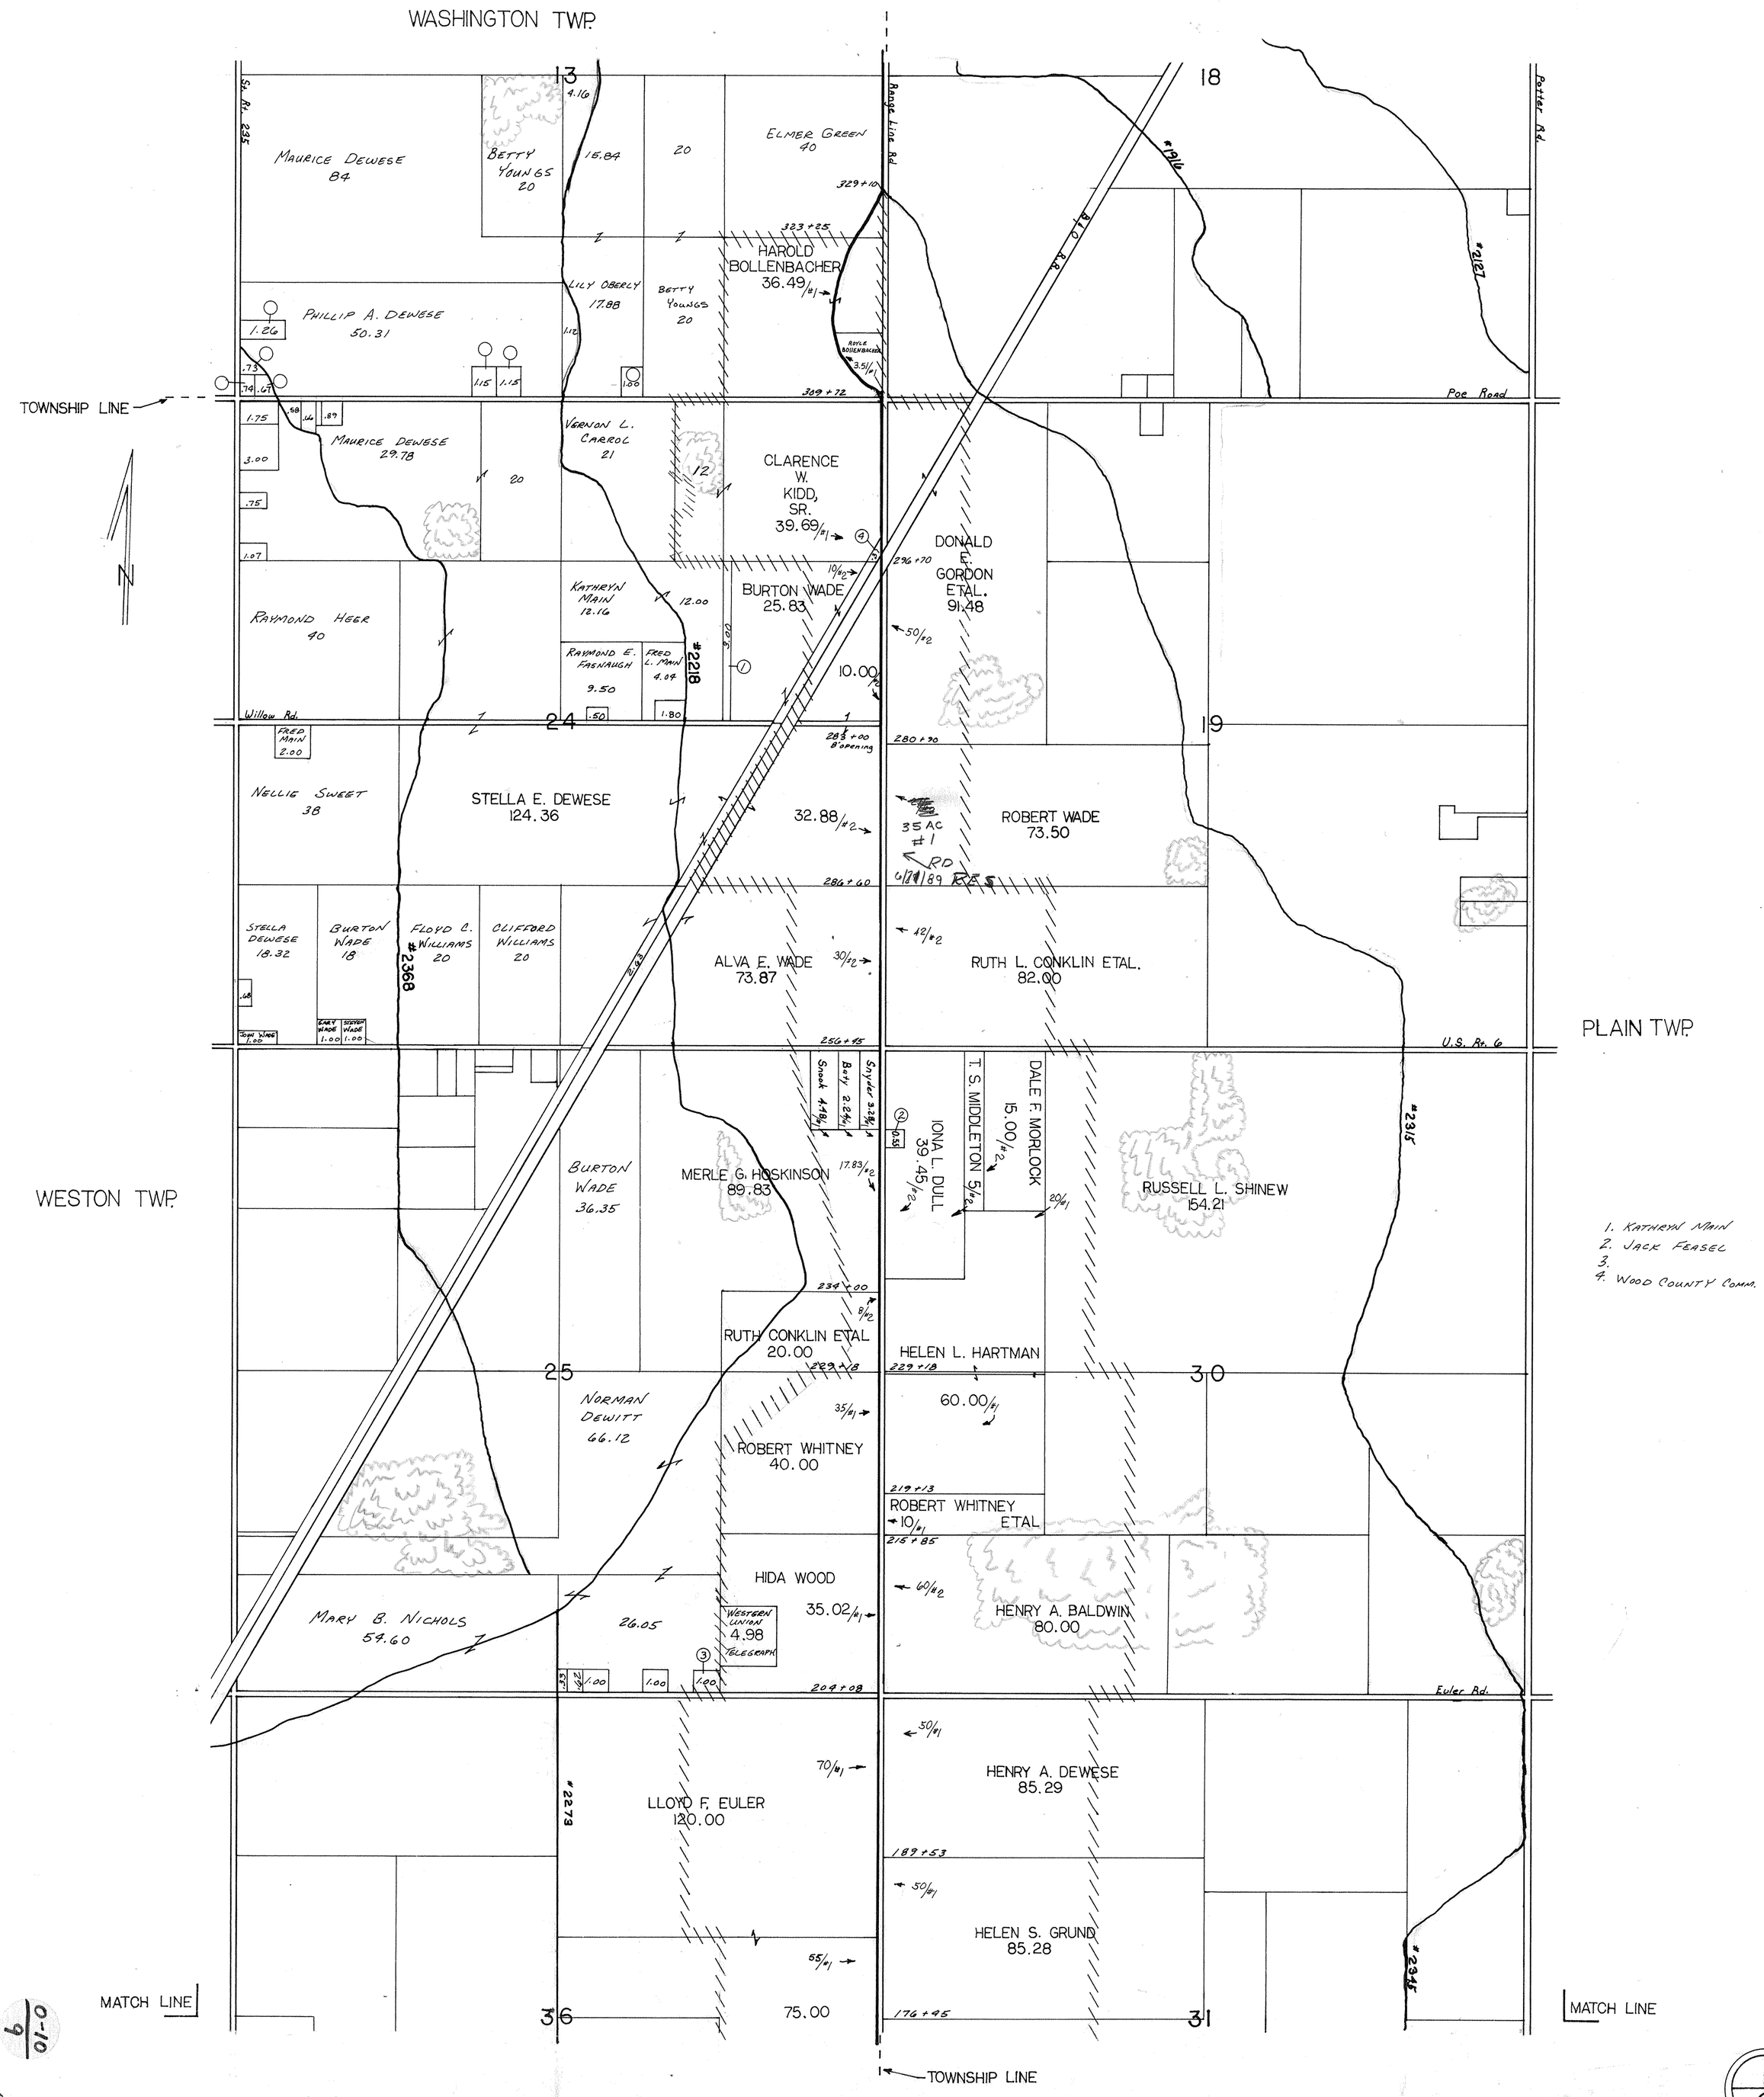

0-10/9

A-10-18

1/2

djm.