ANTHONY C. MISSLER #2357

PERRYSBURG TOWNSHIP - WOOD COUNTY - BOOK #143

MAX L. ROTHSCHILD - COUNTY ENGINEER

JANUARY 5, 1973 DRAWN BY R.E. BAUMBACH
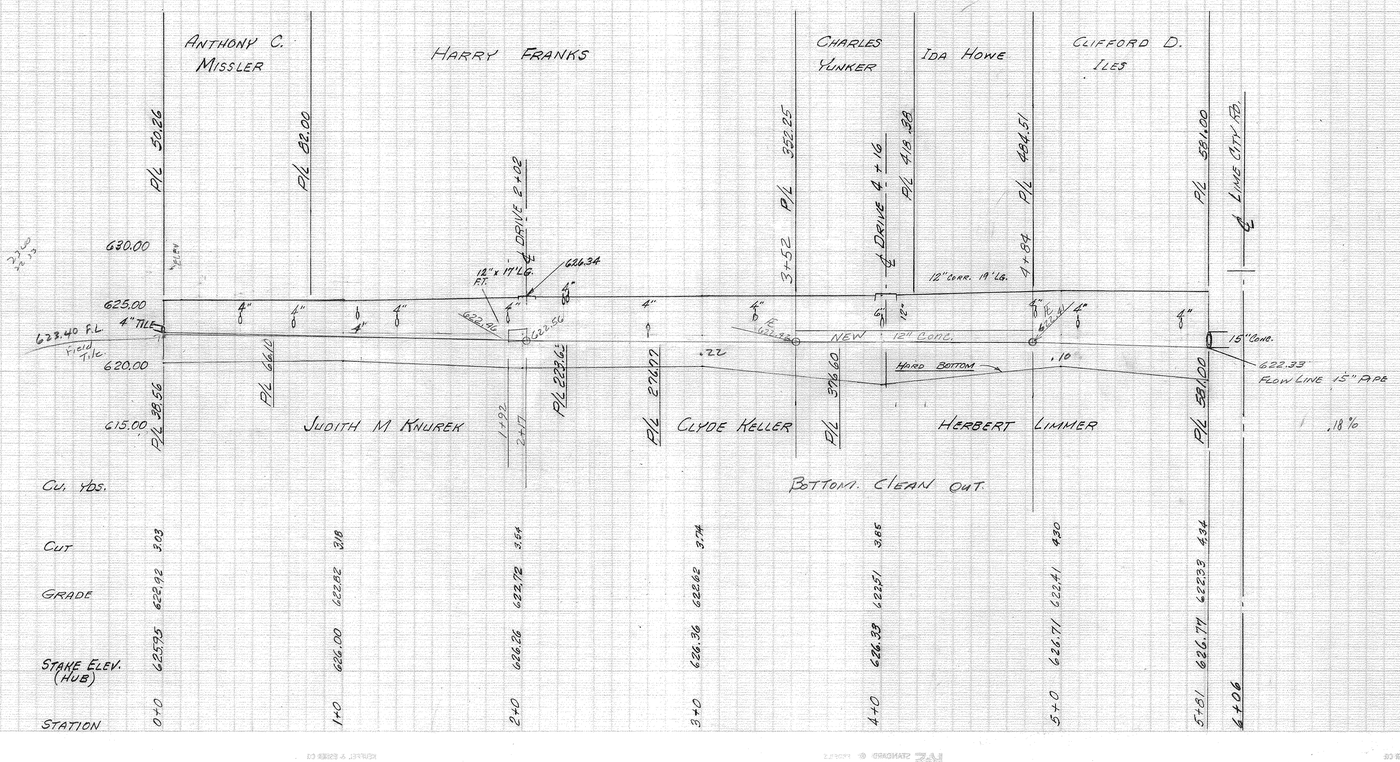
CHANGES 10-29-85 J.M.
SURVEY 11-19-84