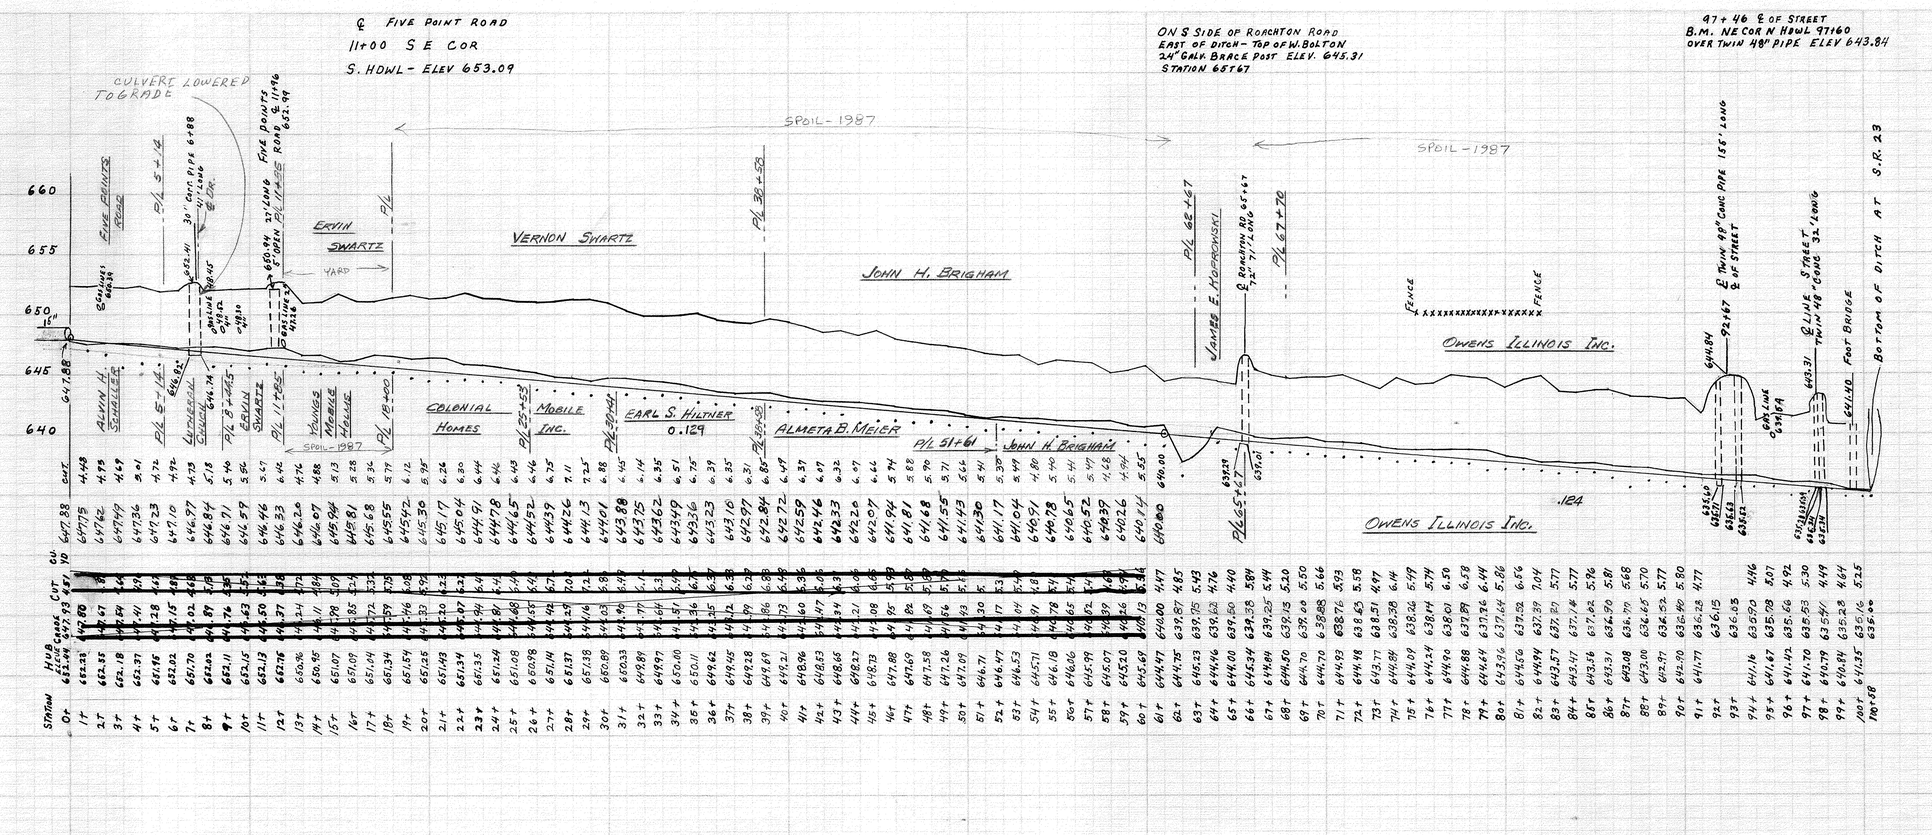

PROFILE ALVIN SCHALLER DITCH # 2361

MIDDLETON & PERRYSBURG TOWNSHIPS

WOOD COUNTY OHIO BOOK NO. 151

MAX ROTHSCHILD COUNTY ENGINEER