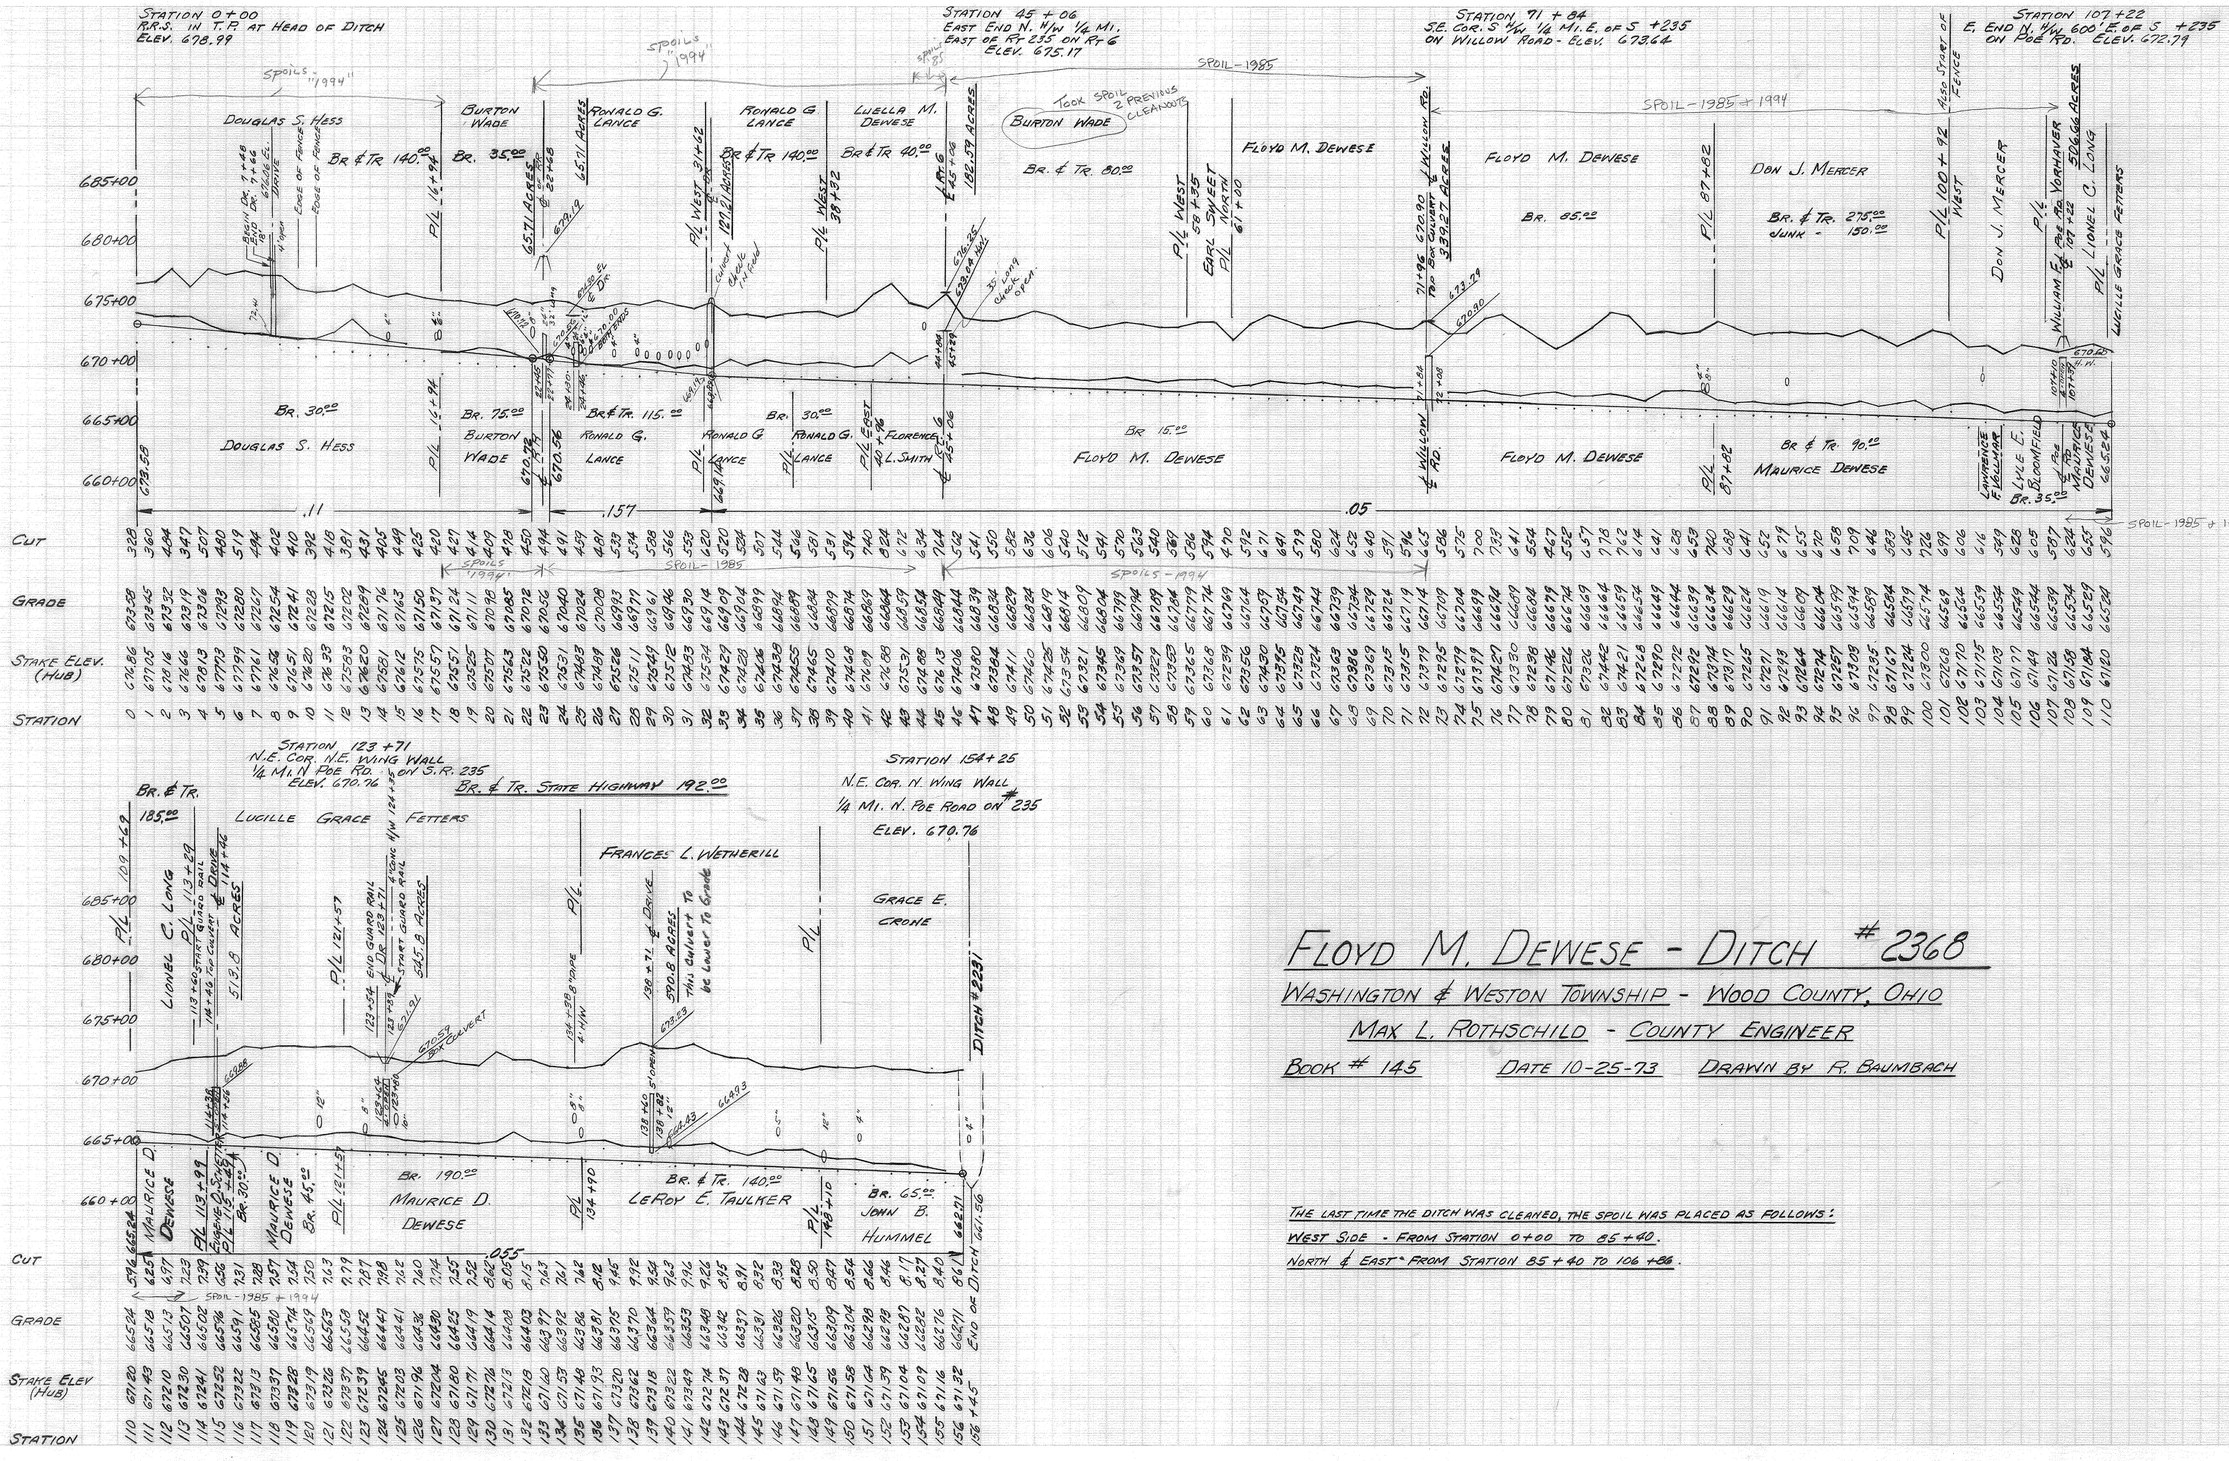

FLOYD M. DEWESE - DITCH # 2368

WASHINGTON & WESTON TOWNSHIP - WOOD COUNTY, OHIO

MAX L. ROTHSCHILD - COUNTY ENGINEER

BOOK # 145 DATE 10-25-73 DRAWN BY R. BAUMBACH

THE LAST TIME THE DITCH WAS CLEANED, THE SPOIL WAS PLACED AS FOLLOWS:

WEST SIDE - FROM STATION 0+00 TO 85+40.

NORTH & EAST - FROM STATION 85+40 TO 106+86.