PLAT OF LOIS HARBOUR DITCH # 2381
WOOD COUNTY - MIDDLETON TOWNSHIP

DONALD R. MC NEELEY - COUNTY ENGINEER

DRAINAGE AREA
FEBRUARY 1973
DRAWN BY M. PUFFENBERGER

DITCH BOOK # 154
BROWN BOOK #
SCALE: 1" = 660'

DISMISSED @ FINAL HEARING
8/26/75

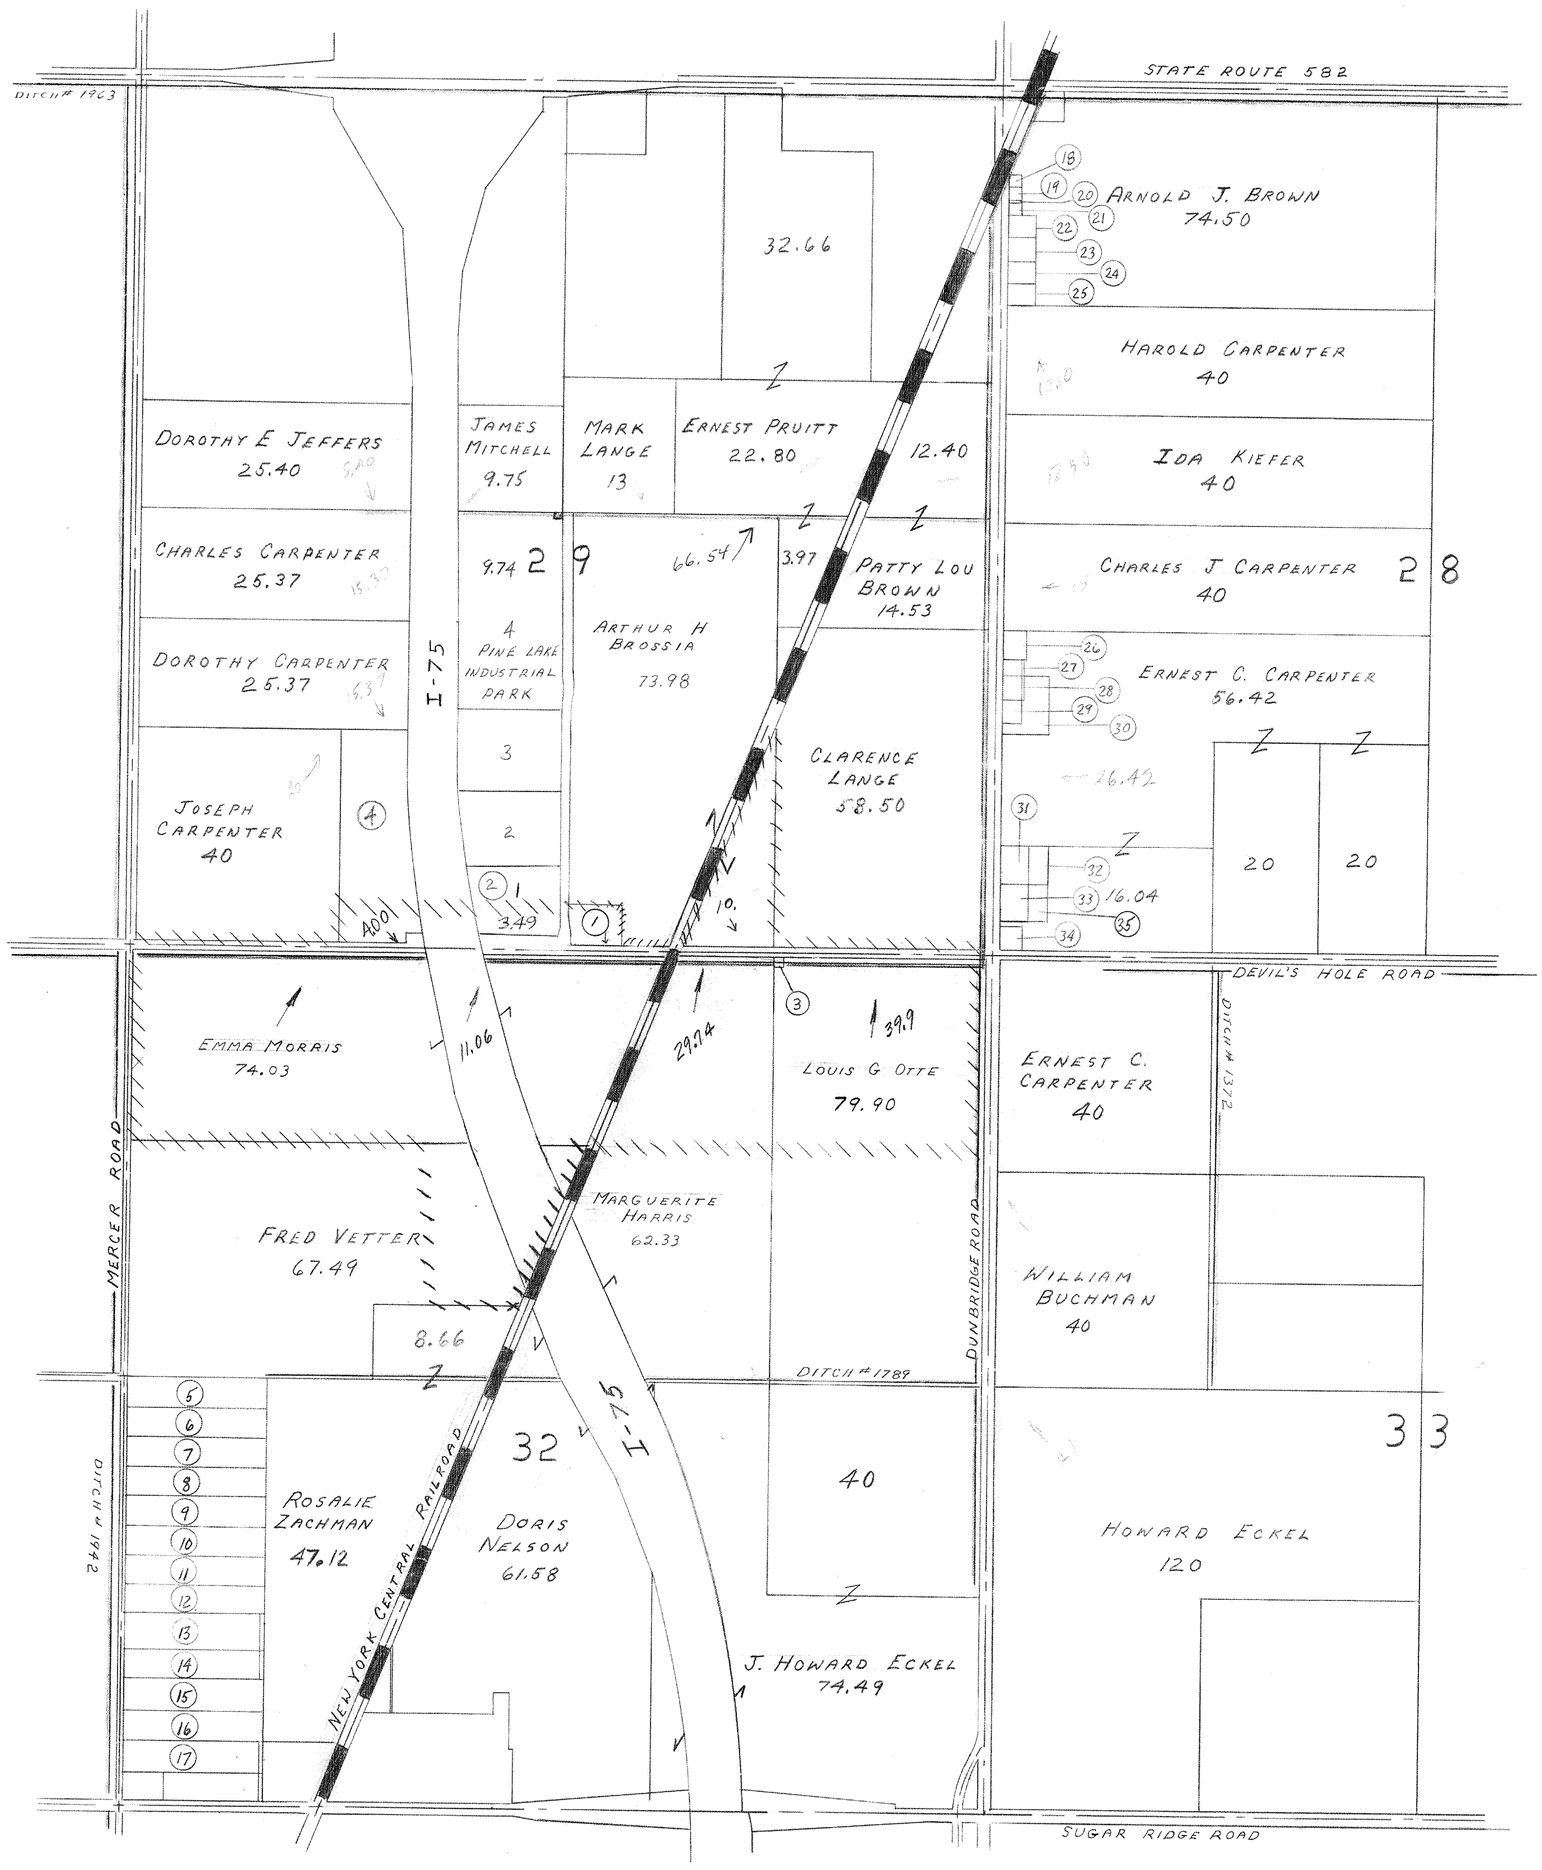

SECTION 29

1. LOIS HARBOUR	2.24 A
2. PINE LAKE INDUSTRIAL PARK	17.0 A
3. OHIO BELL TELEPHONE Co.	0.10 A
4. JOSEPH CARPENTER	13.63 A

SECTION 32

5. EUGENE SMITH	3.51
6. KENNETH BENNETT	3.61
7. NANCY C. ROGERS	3.60
8. JOHN D. WENZEL	3.60
9. DUANE JORGENSEN	3.59
10. LEILAND GAINES	3.59
11. DAVID LAHOTE	3.59
12. JAMES A FRANK	3.68
13. VERNON H. HUSTON JR	4.02
14. BOYD C. KING	4.09
15. JOHN W. MEMMER	3.99
16. JOHN M. MAXEY	3.93
17. JOHN K. BLASIUS	3.97

SECTION 28

18. DOROTHY PRIEST	0.30
19. GERALD SAVIAL	0.28
20. WAYNE A SPECK	0.09
21. SAME	0.23
22. MARGUERITE HARRIS	0.51
23. RANDALL STRAUSBAUGH	0.78
24. JOSEPH W CARPENTER	0.50
25. BERTHA C. SMITH	0.59
26. ERNEST C. CARPENTER	0.68
27. EMMA MORRIS	0.36
28. JOANNE M. CARPENTER	0.53
29. MAURICE J CARPENTER	0.50
30. SAME	1.51
31. TERRY W. PARSONS	1.03
32. SAME	0.63
33. JOHN A OWENS	1.01
34. DONALD E. PARISH	0.67
35. JOHN A. OWENS	0.62