PLAT OF CORA GOODMAN DITCH # 2382
WOOD COUNTY - PERRYSBURG TOWNSHIP

MAX ROTHSCHILD - COUNTY ENGINEER

DRAINAGE AREA — DITCH BOOK #
FEBRUARY 1973 — BROWN BOOK #
DRAWN BY M. PUFFENBERGER — SCALE: 1" = 330'

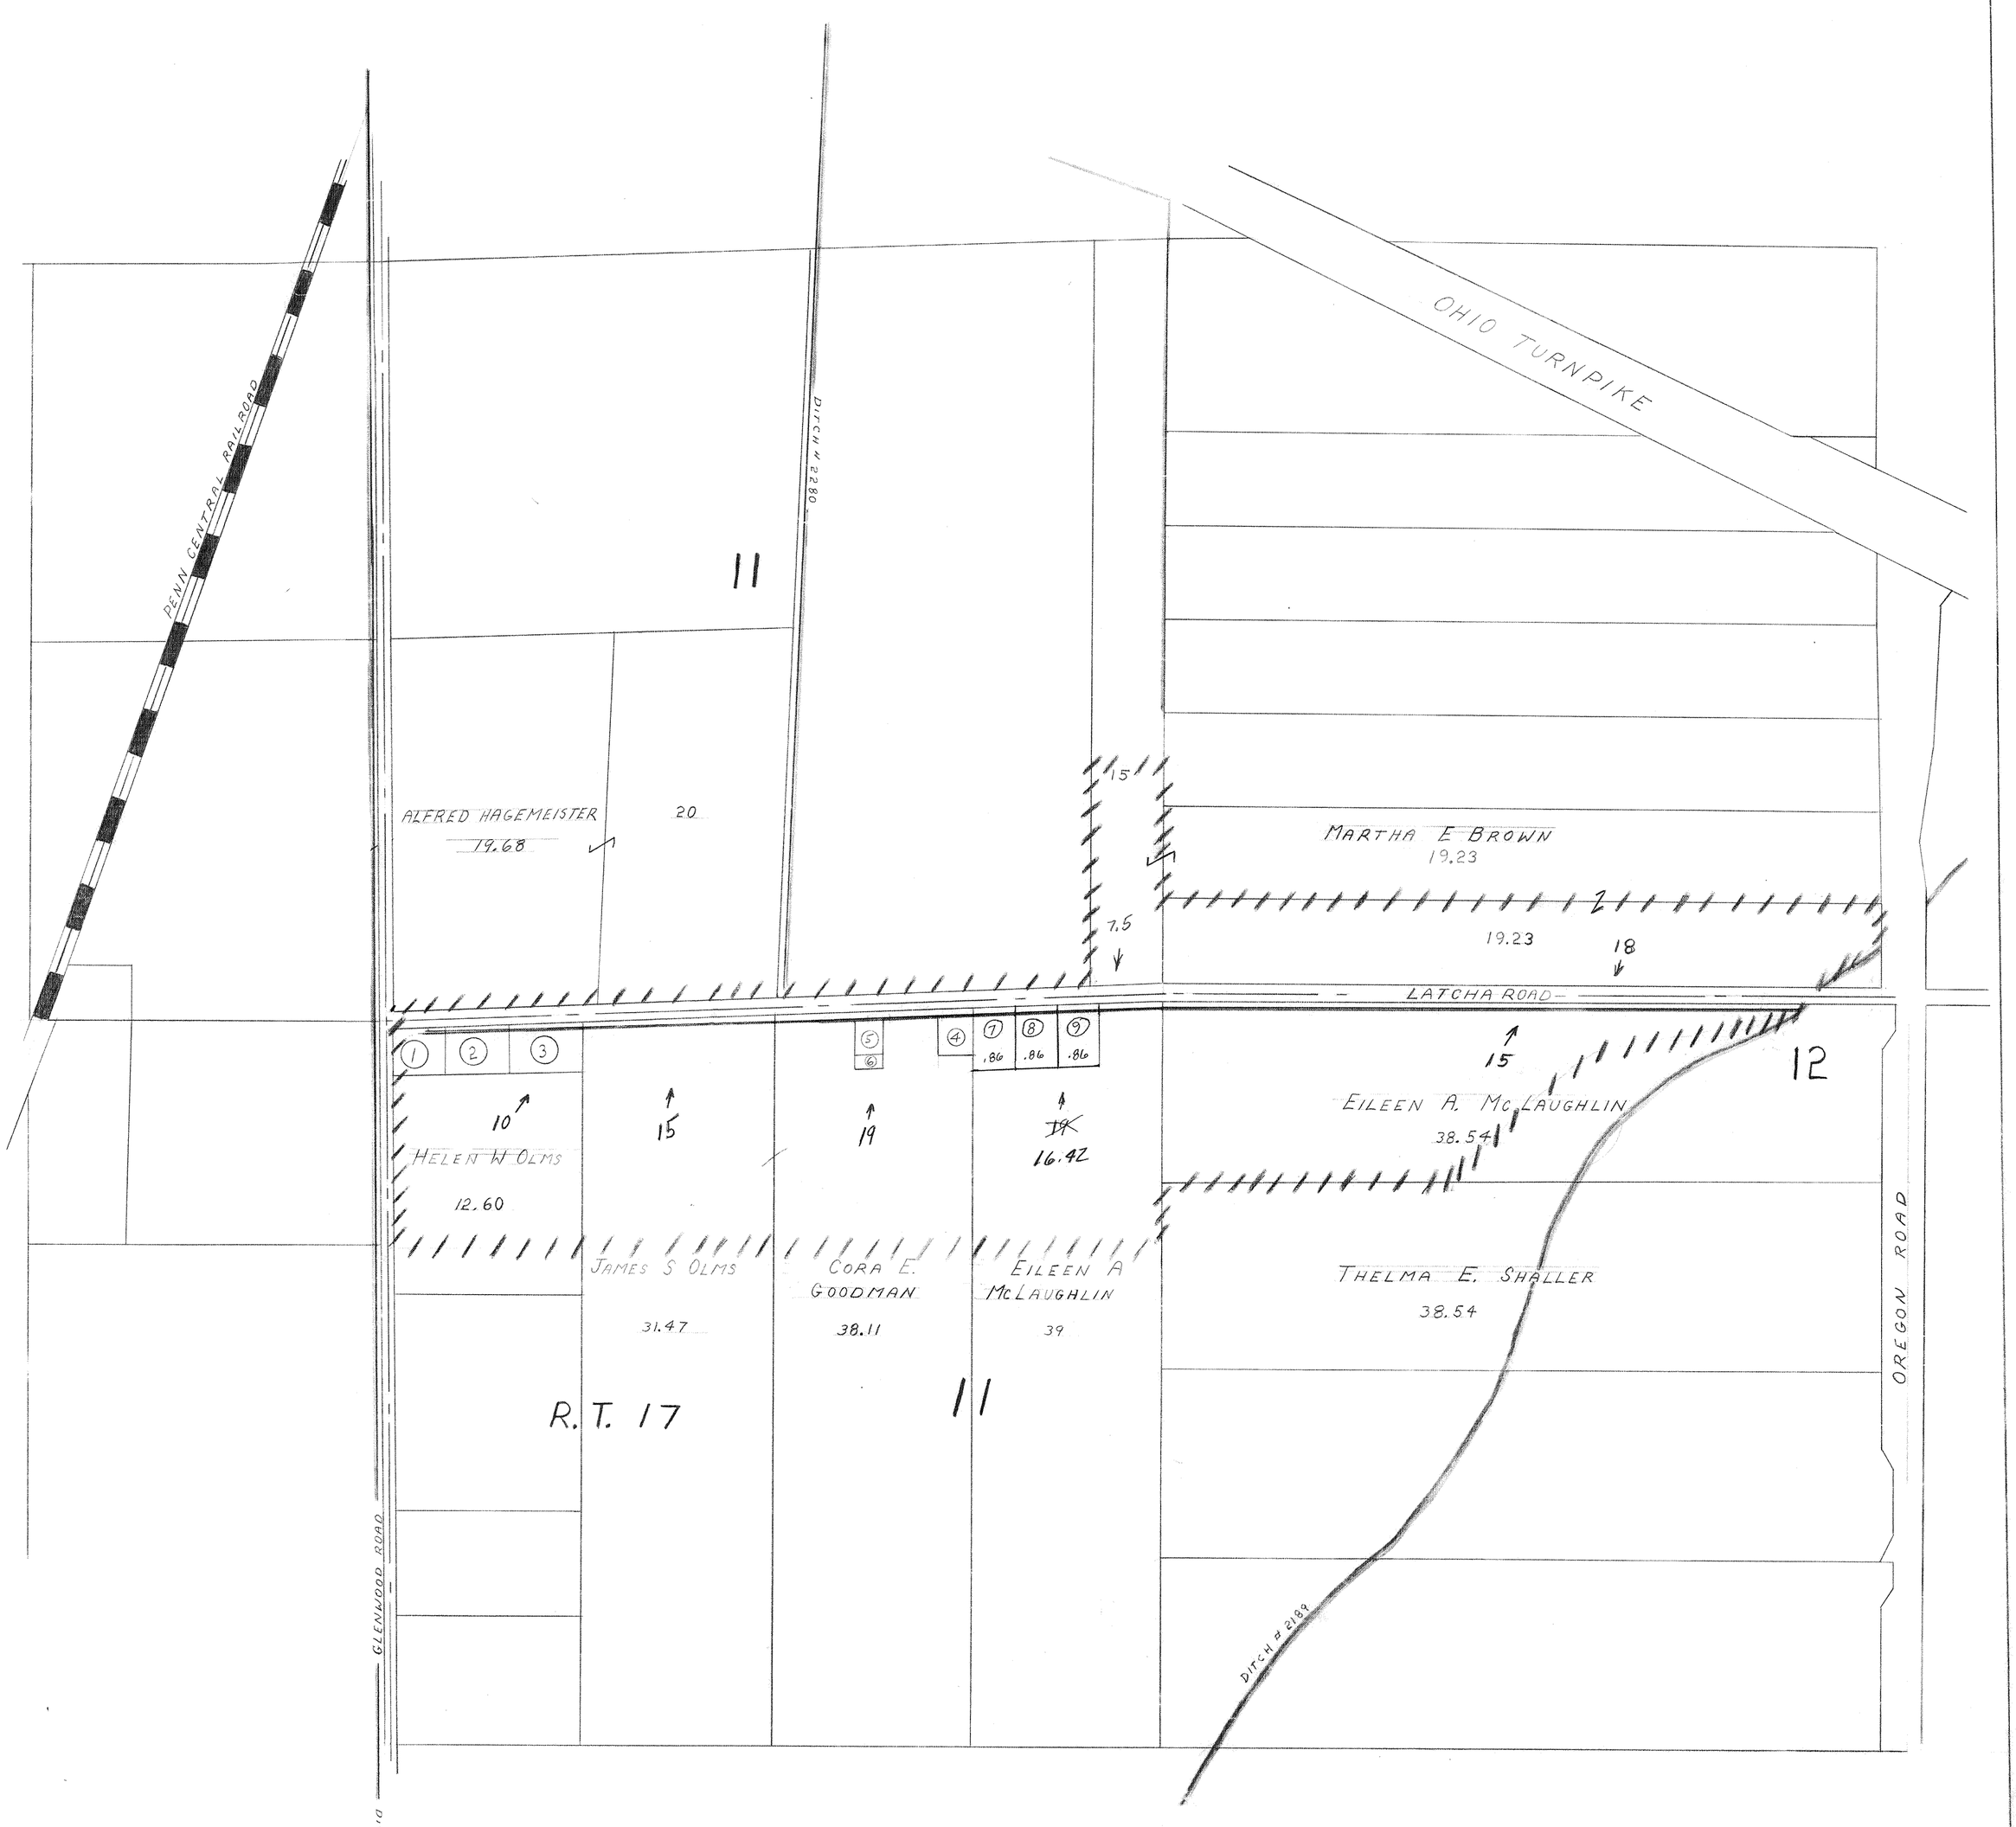

1.	CORA GOODMAN	1.11 A.
2.	HARLAND STOUT	1.05 A.
3.	JOHN REPKA	1.05 A.
4.	LYLE E. GOODMAN	0.44 A
5.	LYLE F. SNYDER	0.34 A
6.	LYLE F. SNYDER	0.11 A
7.		0.86 A
8.	WILLIAM GRAFFIUS	0.86 A
9.		0.86 A