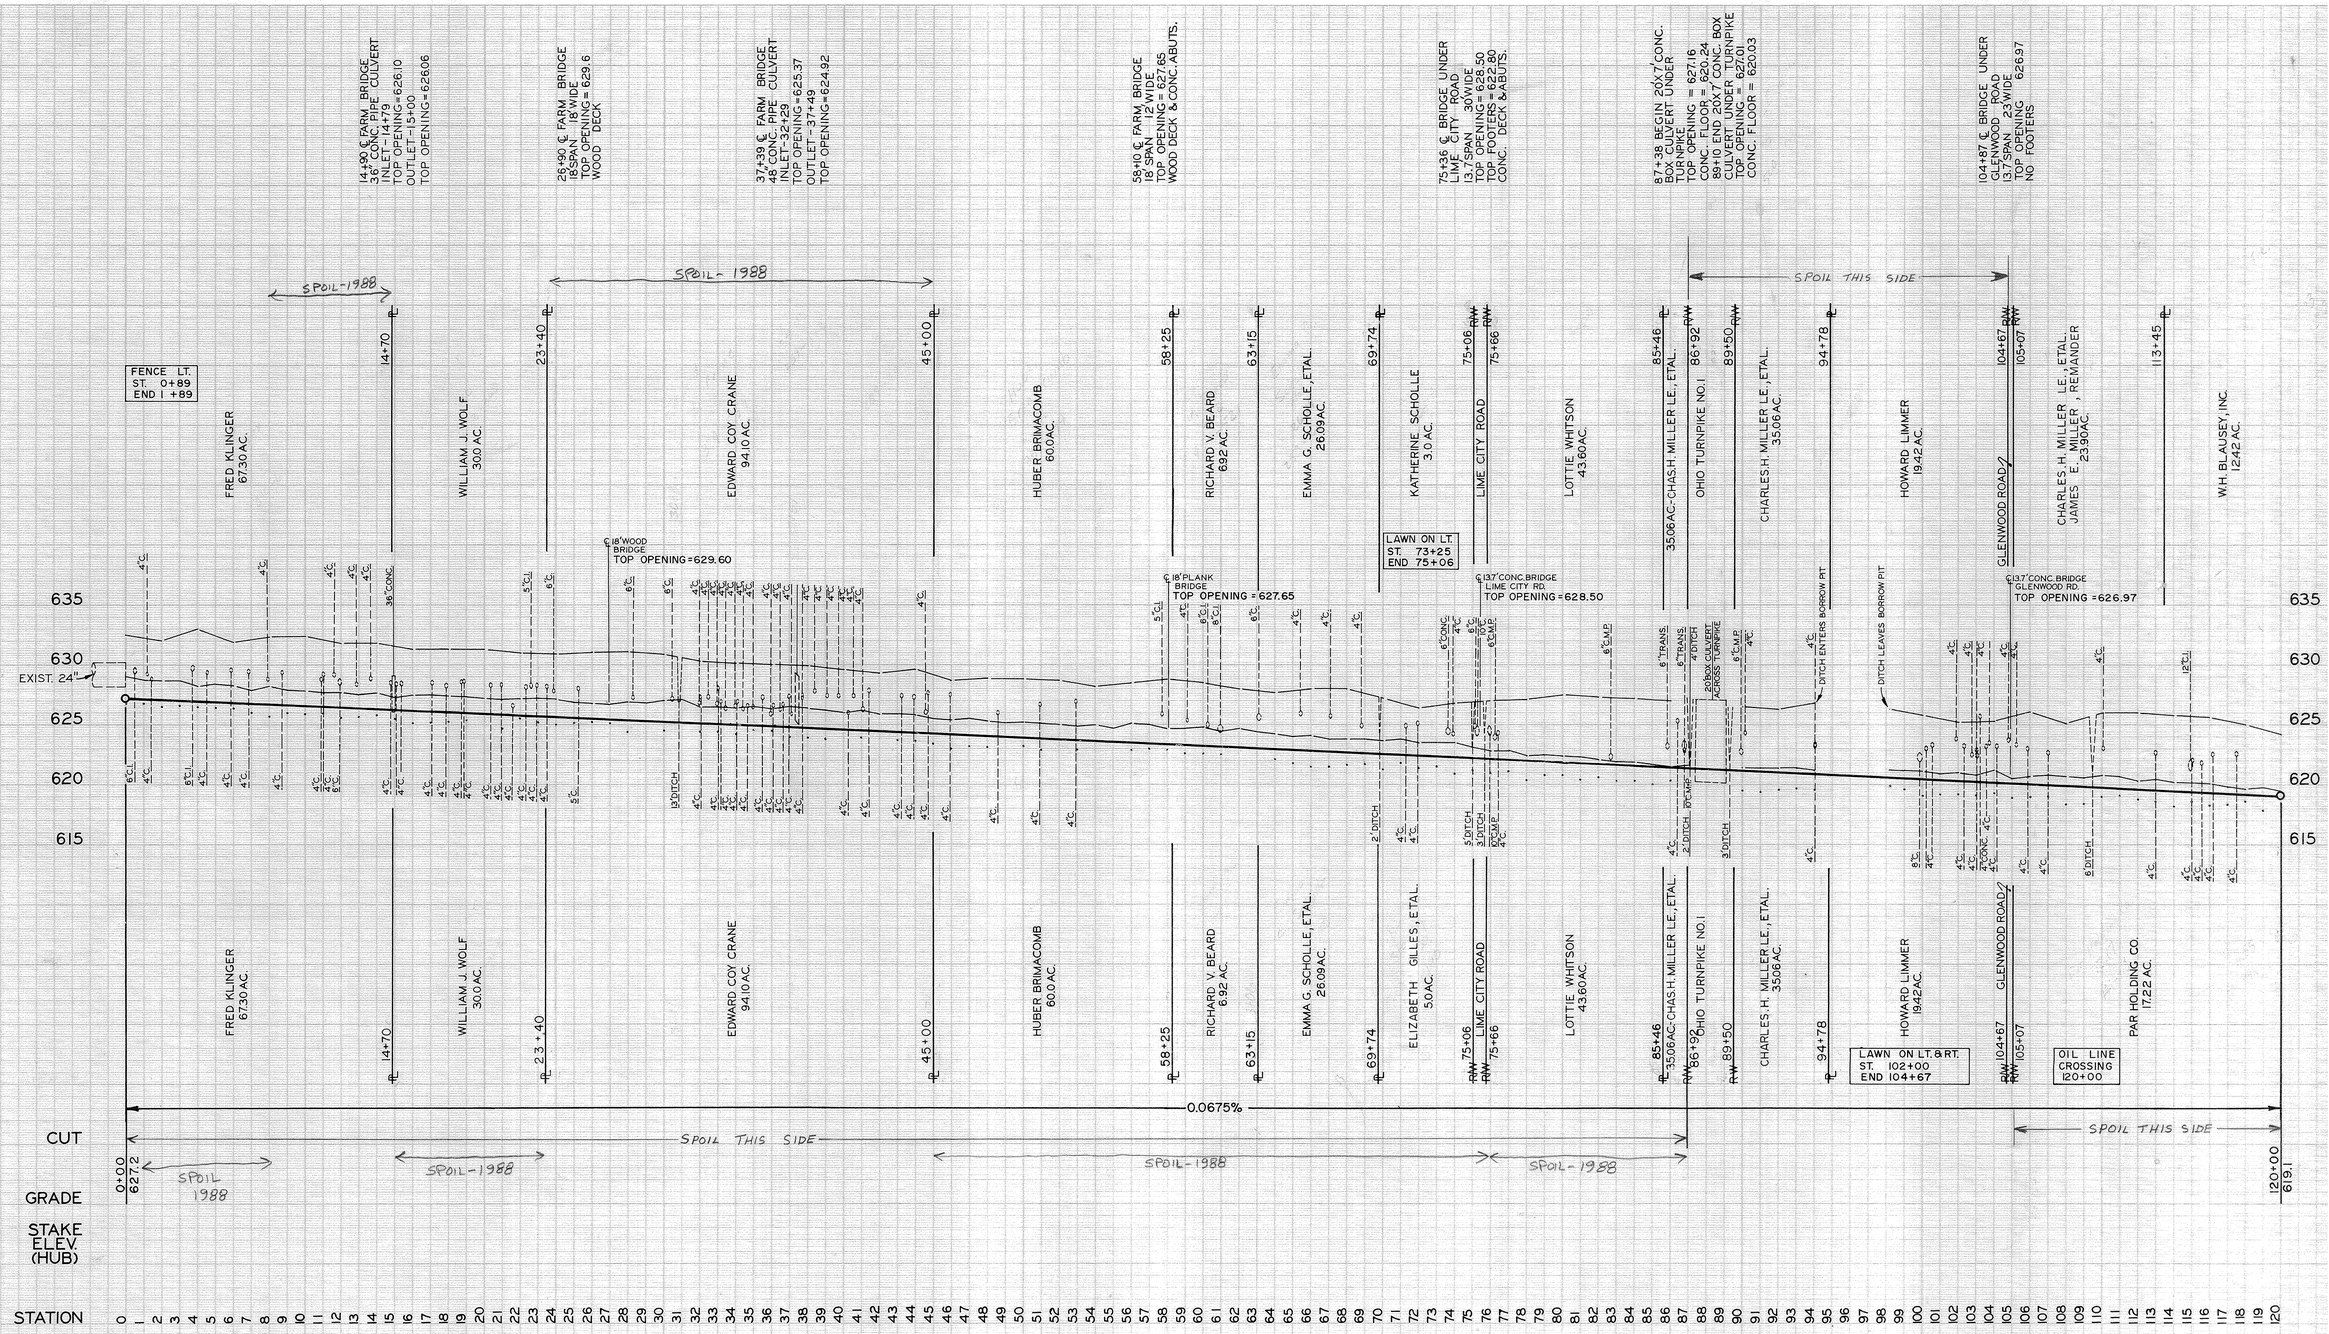

CONSULTING ENGINEERS & SURVEYORS	DRY CREEK	DRAWN J.S. DATE 6-75	3/30
	LESTER H. POGGEMEYER, P.E., INC.	CHECKED / DATE	
	121 E. WOOSTER ST. BOWLING GREEN, OHIO 43402 PH. 419-352-7537	APPROVED / DATE	
		REVISIONS / DATE	

DRY CREEK STA. 0+00.00 TO STA. 120+00.00 7408