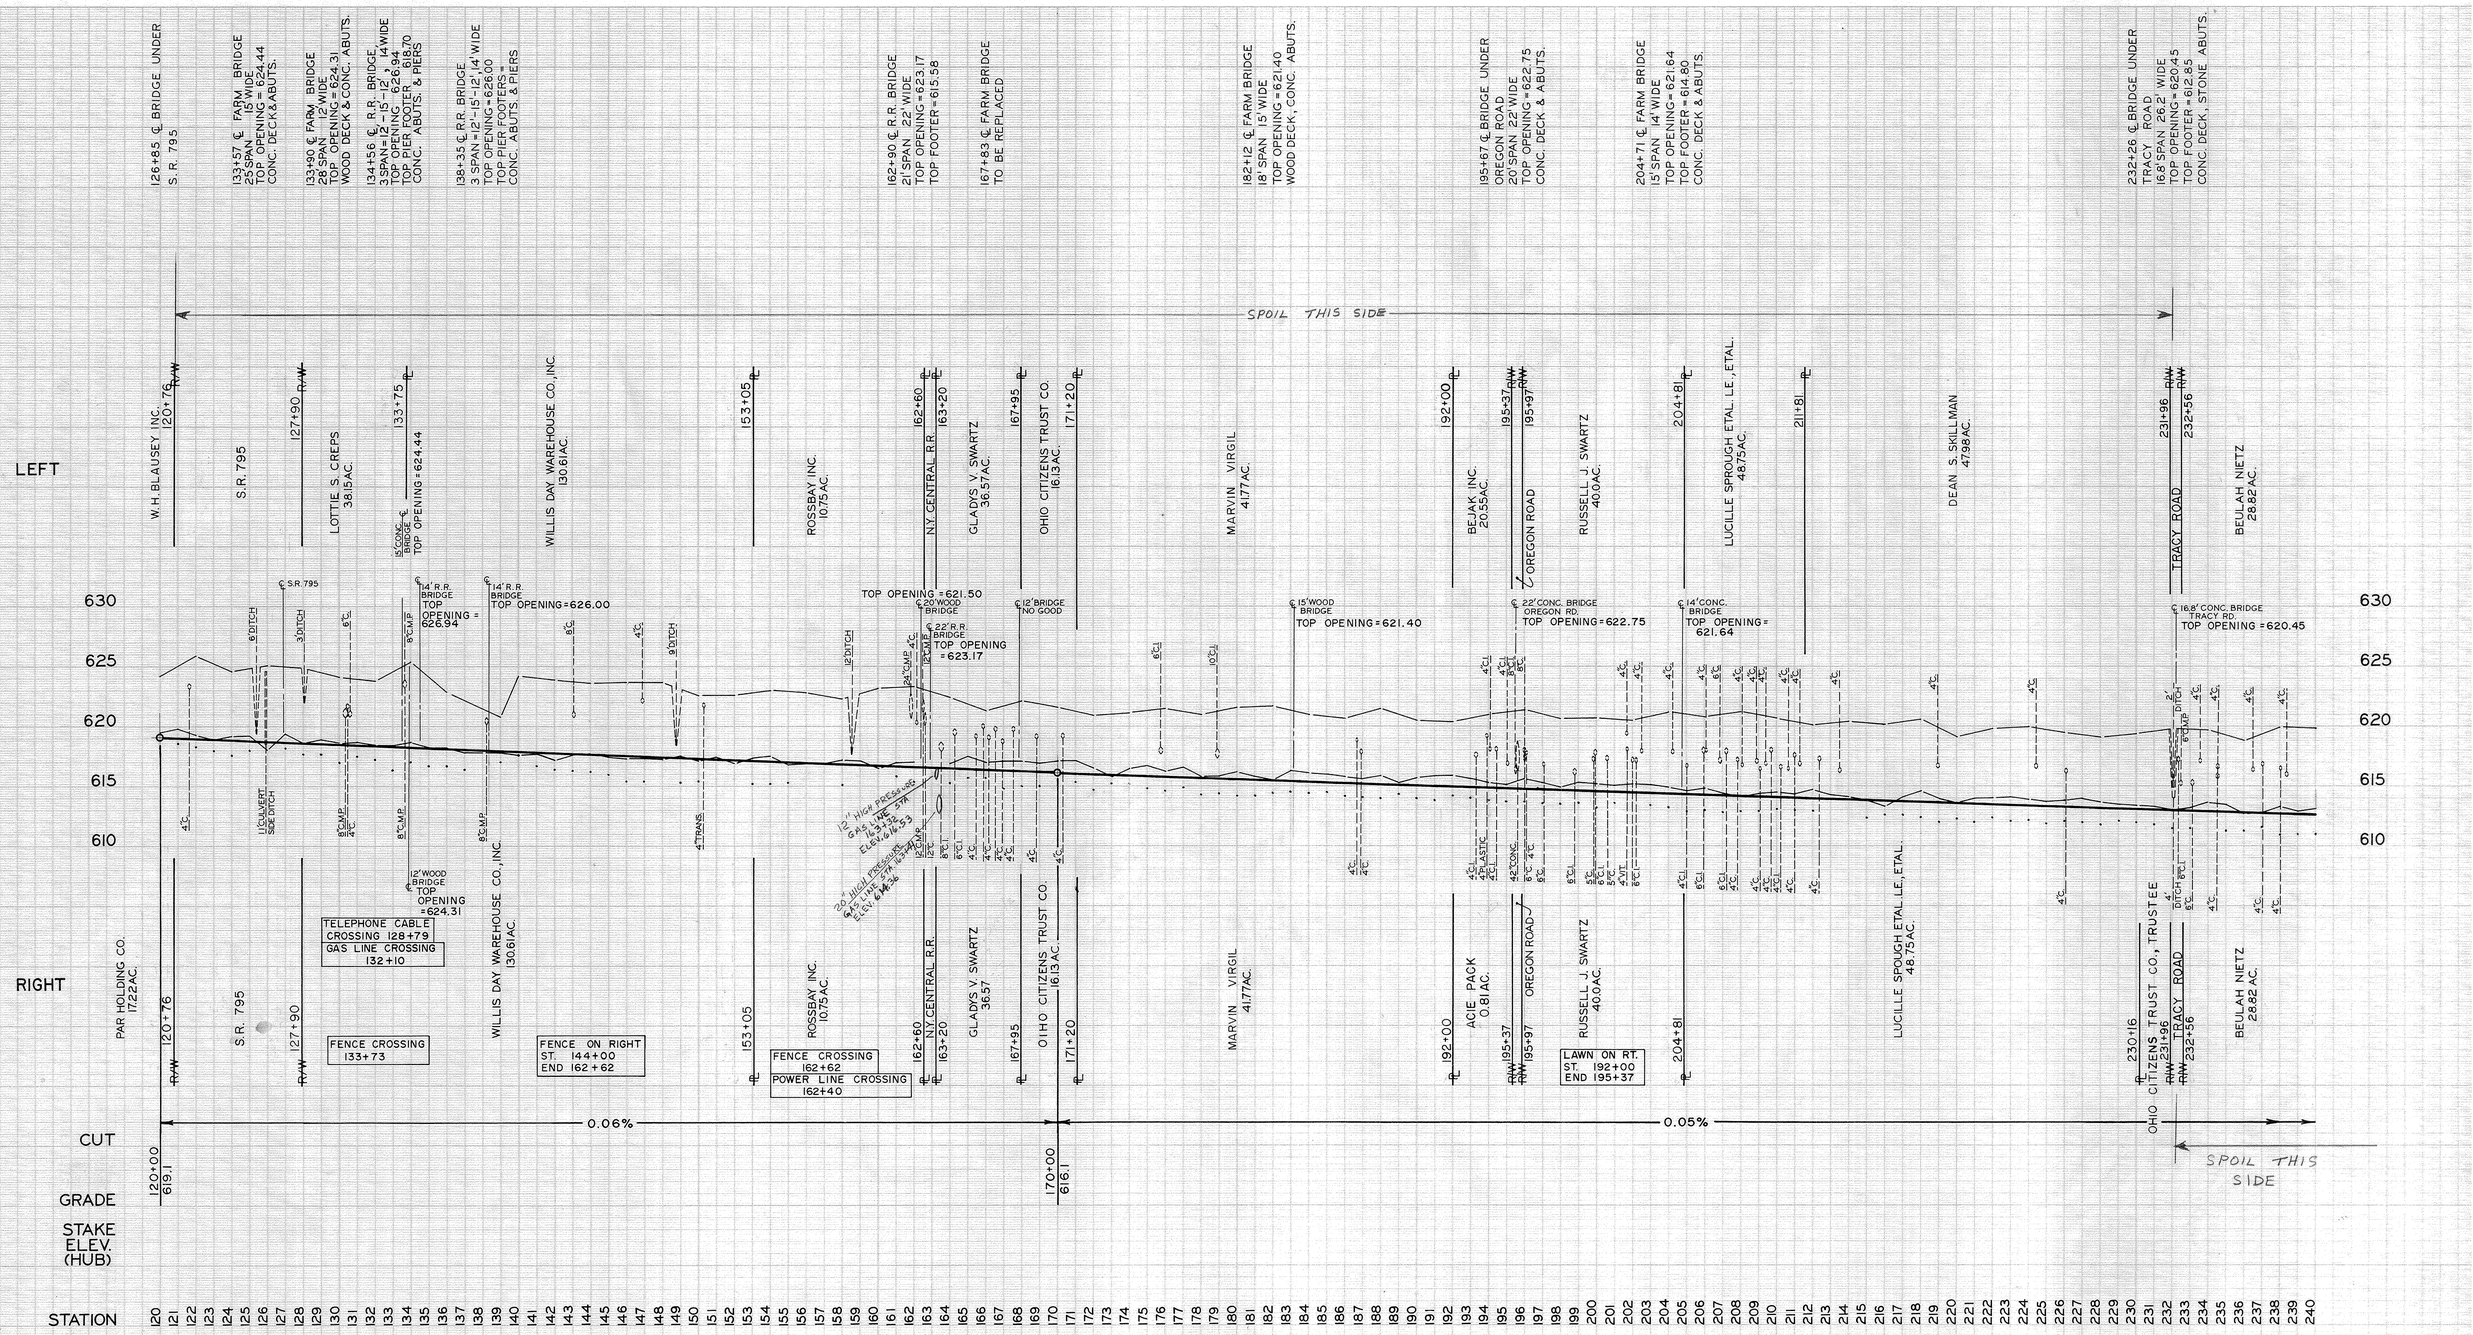

CONSULTING ENGINEERS & SURVEYORS

DRY CREEK

LESTER H. POGGEMEYER, PE., INC.
121 E. WOOSTER ST. BOWLING GREEN, OHIO, 43402 PH. 419-352-7537

DRAWN J.S. DATE 6-75
CHECKED DATE
APPROVED DATE
REVISIONS DATES

4/30

DRY CREEK STA. 120+00.00 TO STA. 240+00.00 7408