1310
34245
35585

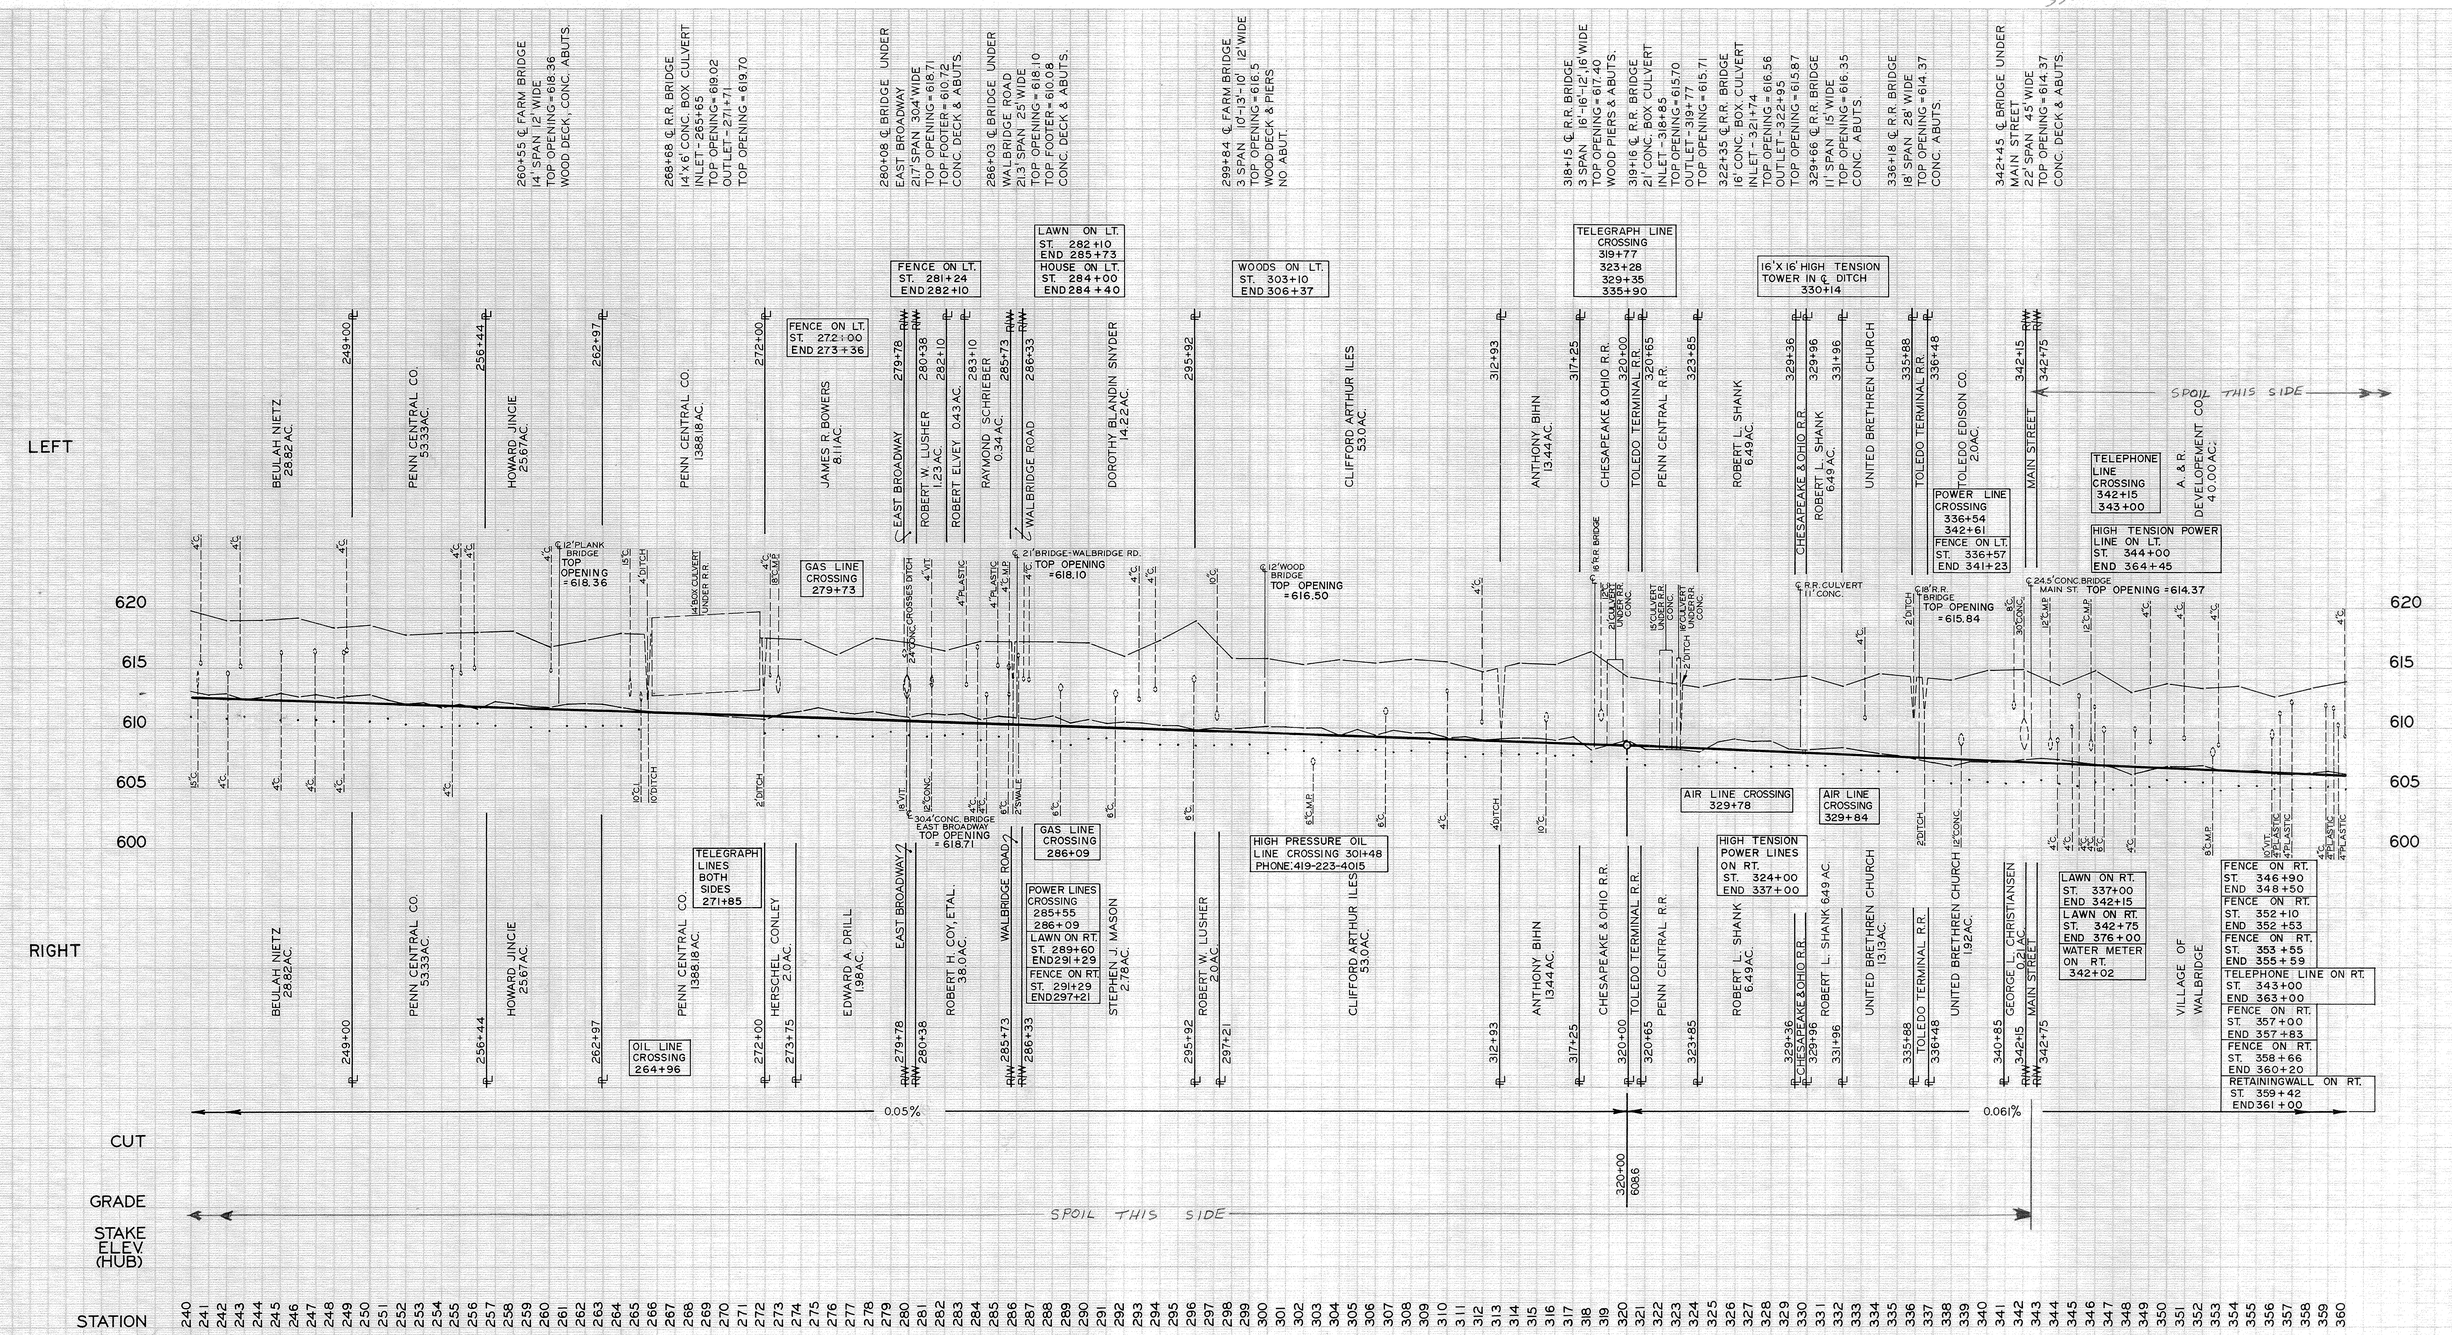

CONSULTING ENGINEERS & SURVEYORS

DRY CREEK

LESTER H. POGGEMEYER, PE., INC.
121 E. WOOSTER ST. BOWLING GREEN, OHIO 43402 PH: 419-352-7537

DRAWN J.S	DATE 6-75	
CHECKED	DATE	
APPROVED	DATE	
REVISIONS	DATES	

5/30

DRY CREEK STA. 240+00.00 TO STA. 360+00.00 7408