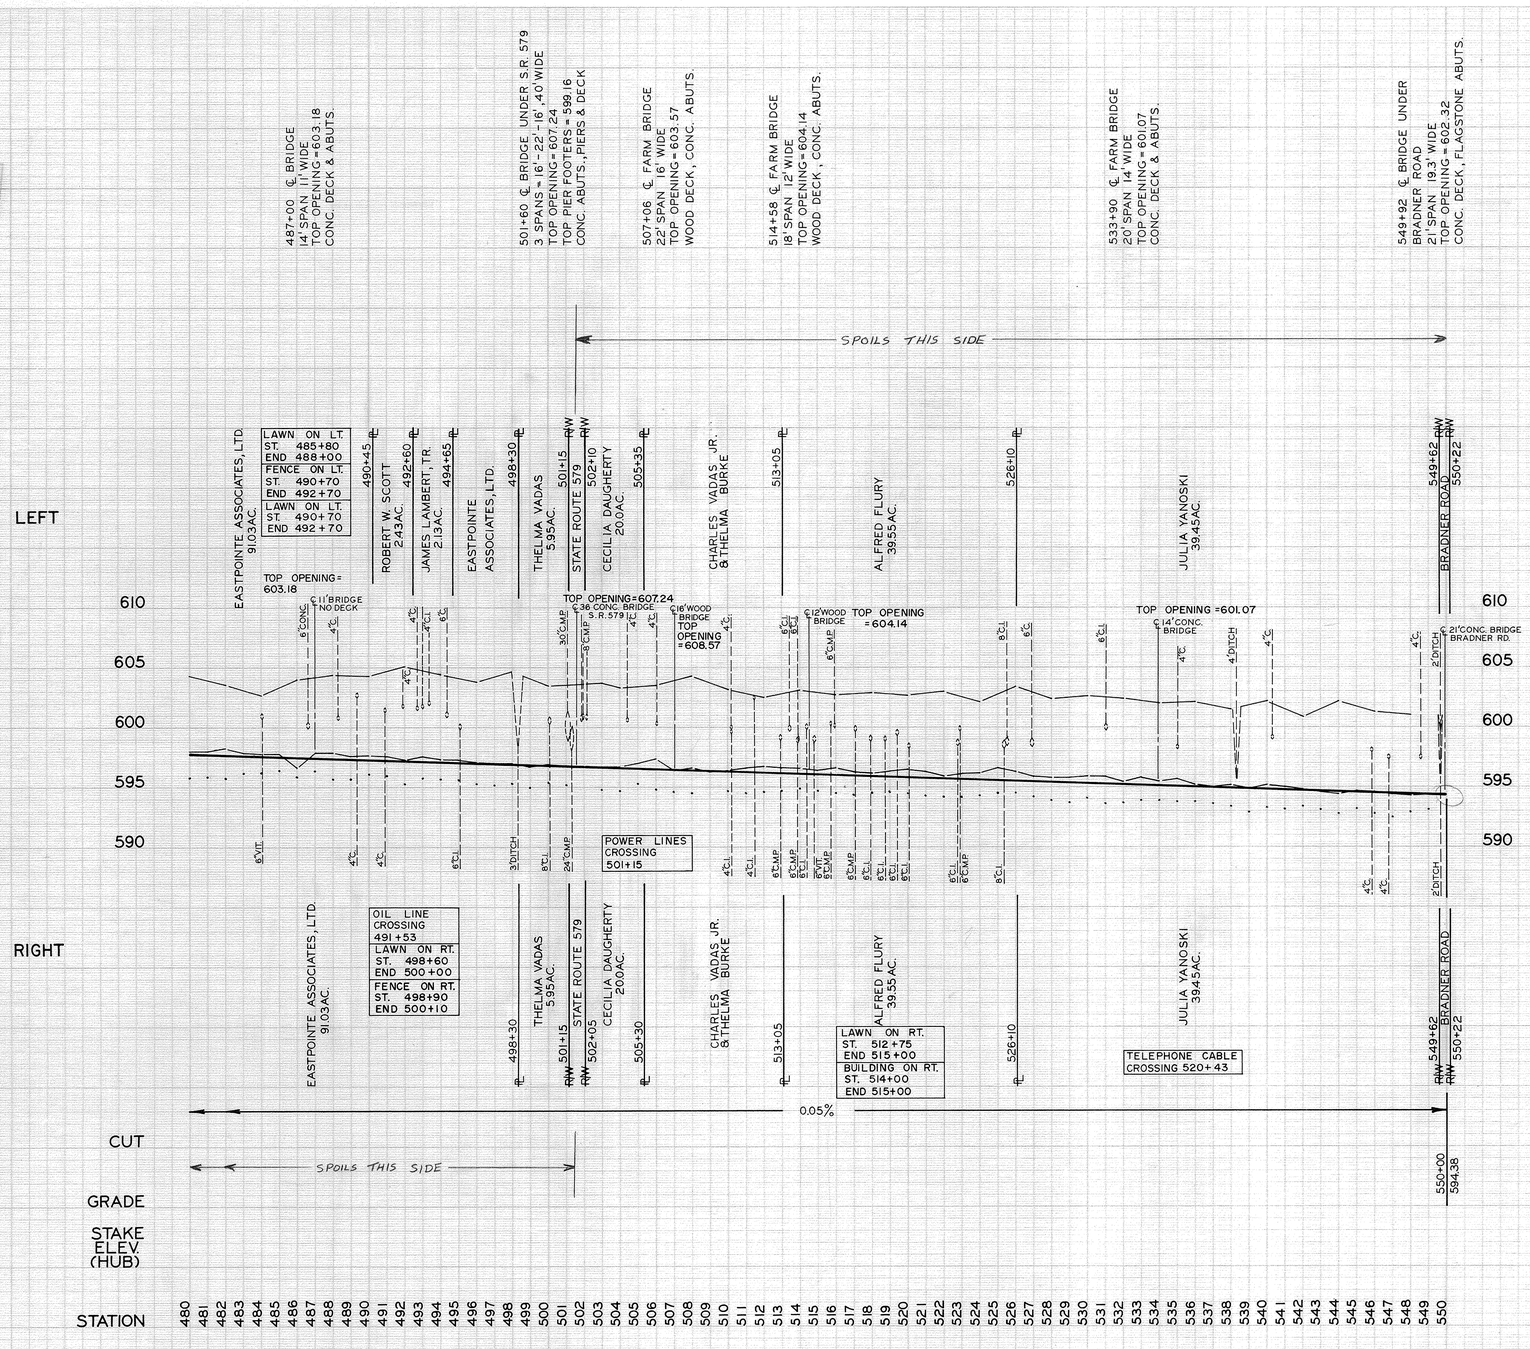

CONSULTING ENGINEERS & SURVEYORS	DRY CREEK	DRAWN J.S. DATE 6-75	7/30
	LESTER H. POGGEMEYER, P.E., INC. 121 E. WOOSTER ST. BOWLING GREEN, OHIO 43402 PH. 419-352-7537	CHECKED DATE / APPROVED DATE / REVISIONS DATES	

DRY CREEK STA. 480+00.00 TO STA. 550+00.00 7408