MARVIN PEERY DITCH #2405
WOOD COUNTY-PLAIN TOWNSHIP
DONALD McNEELEY-CO. ENGINEER
BOOK #154 JAN. 1975 Drawn by C. AMEND
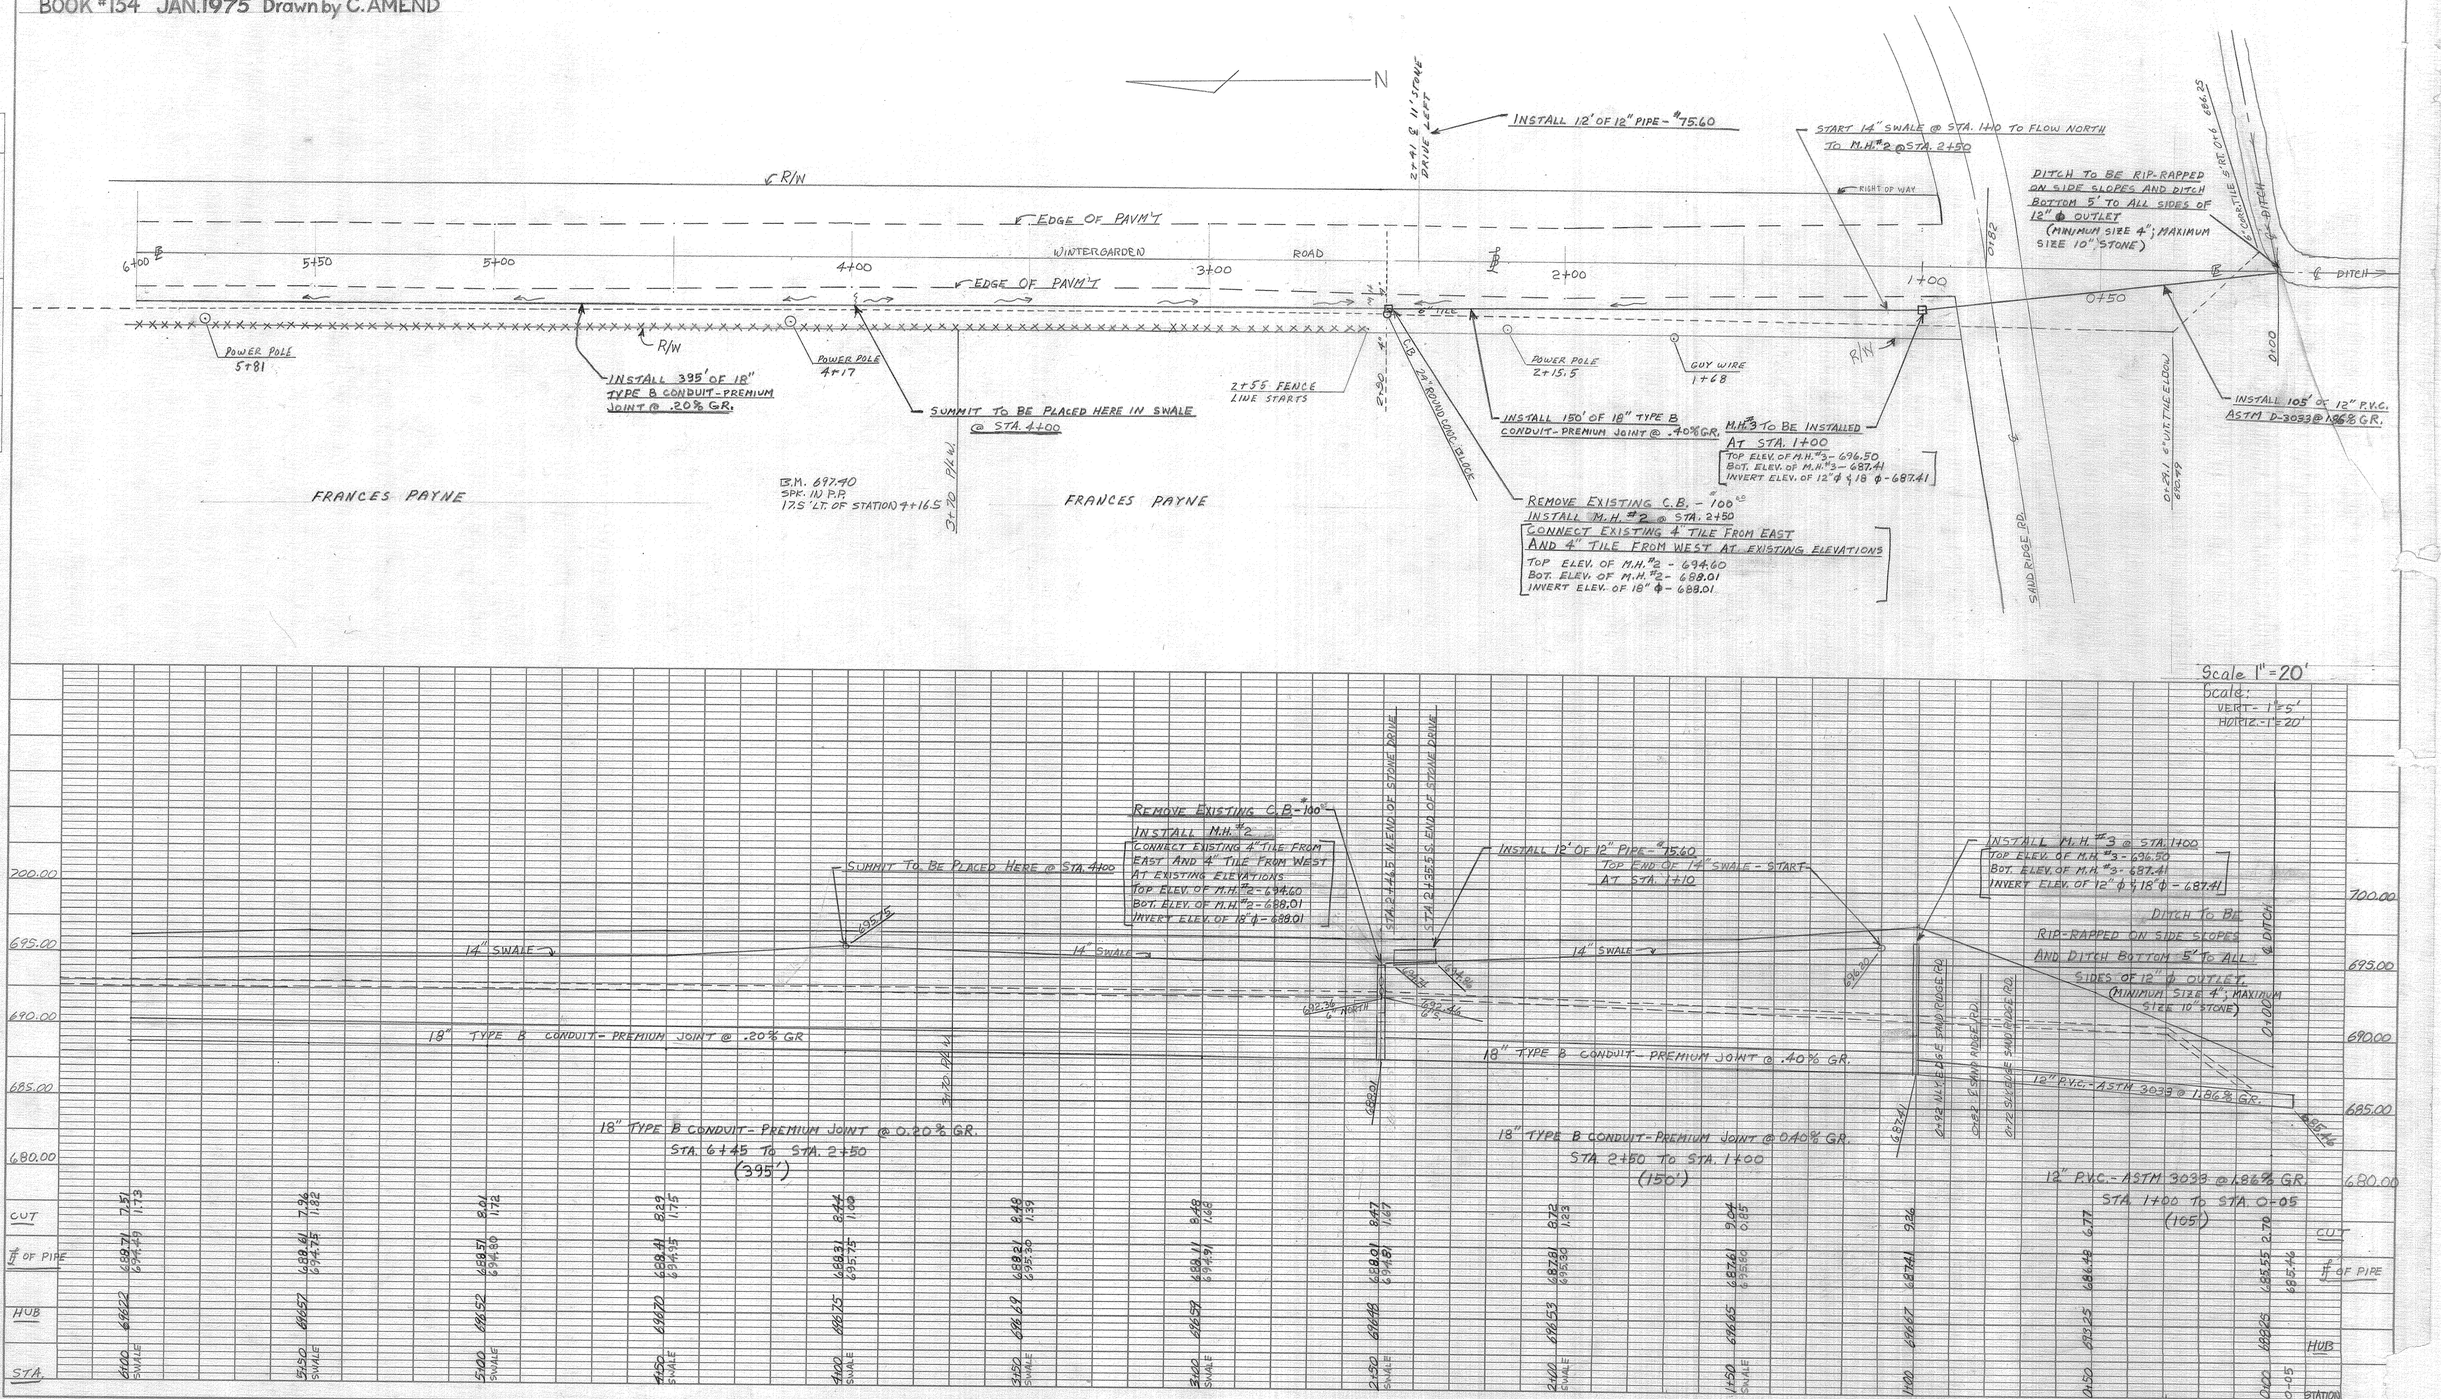
2/2