EAST DRAINAGE AREA
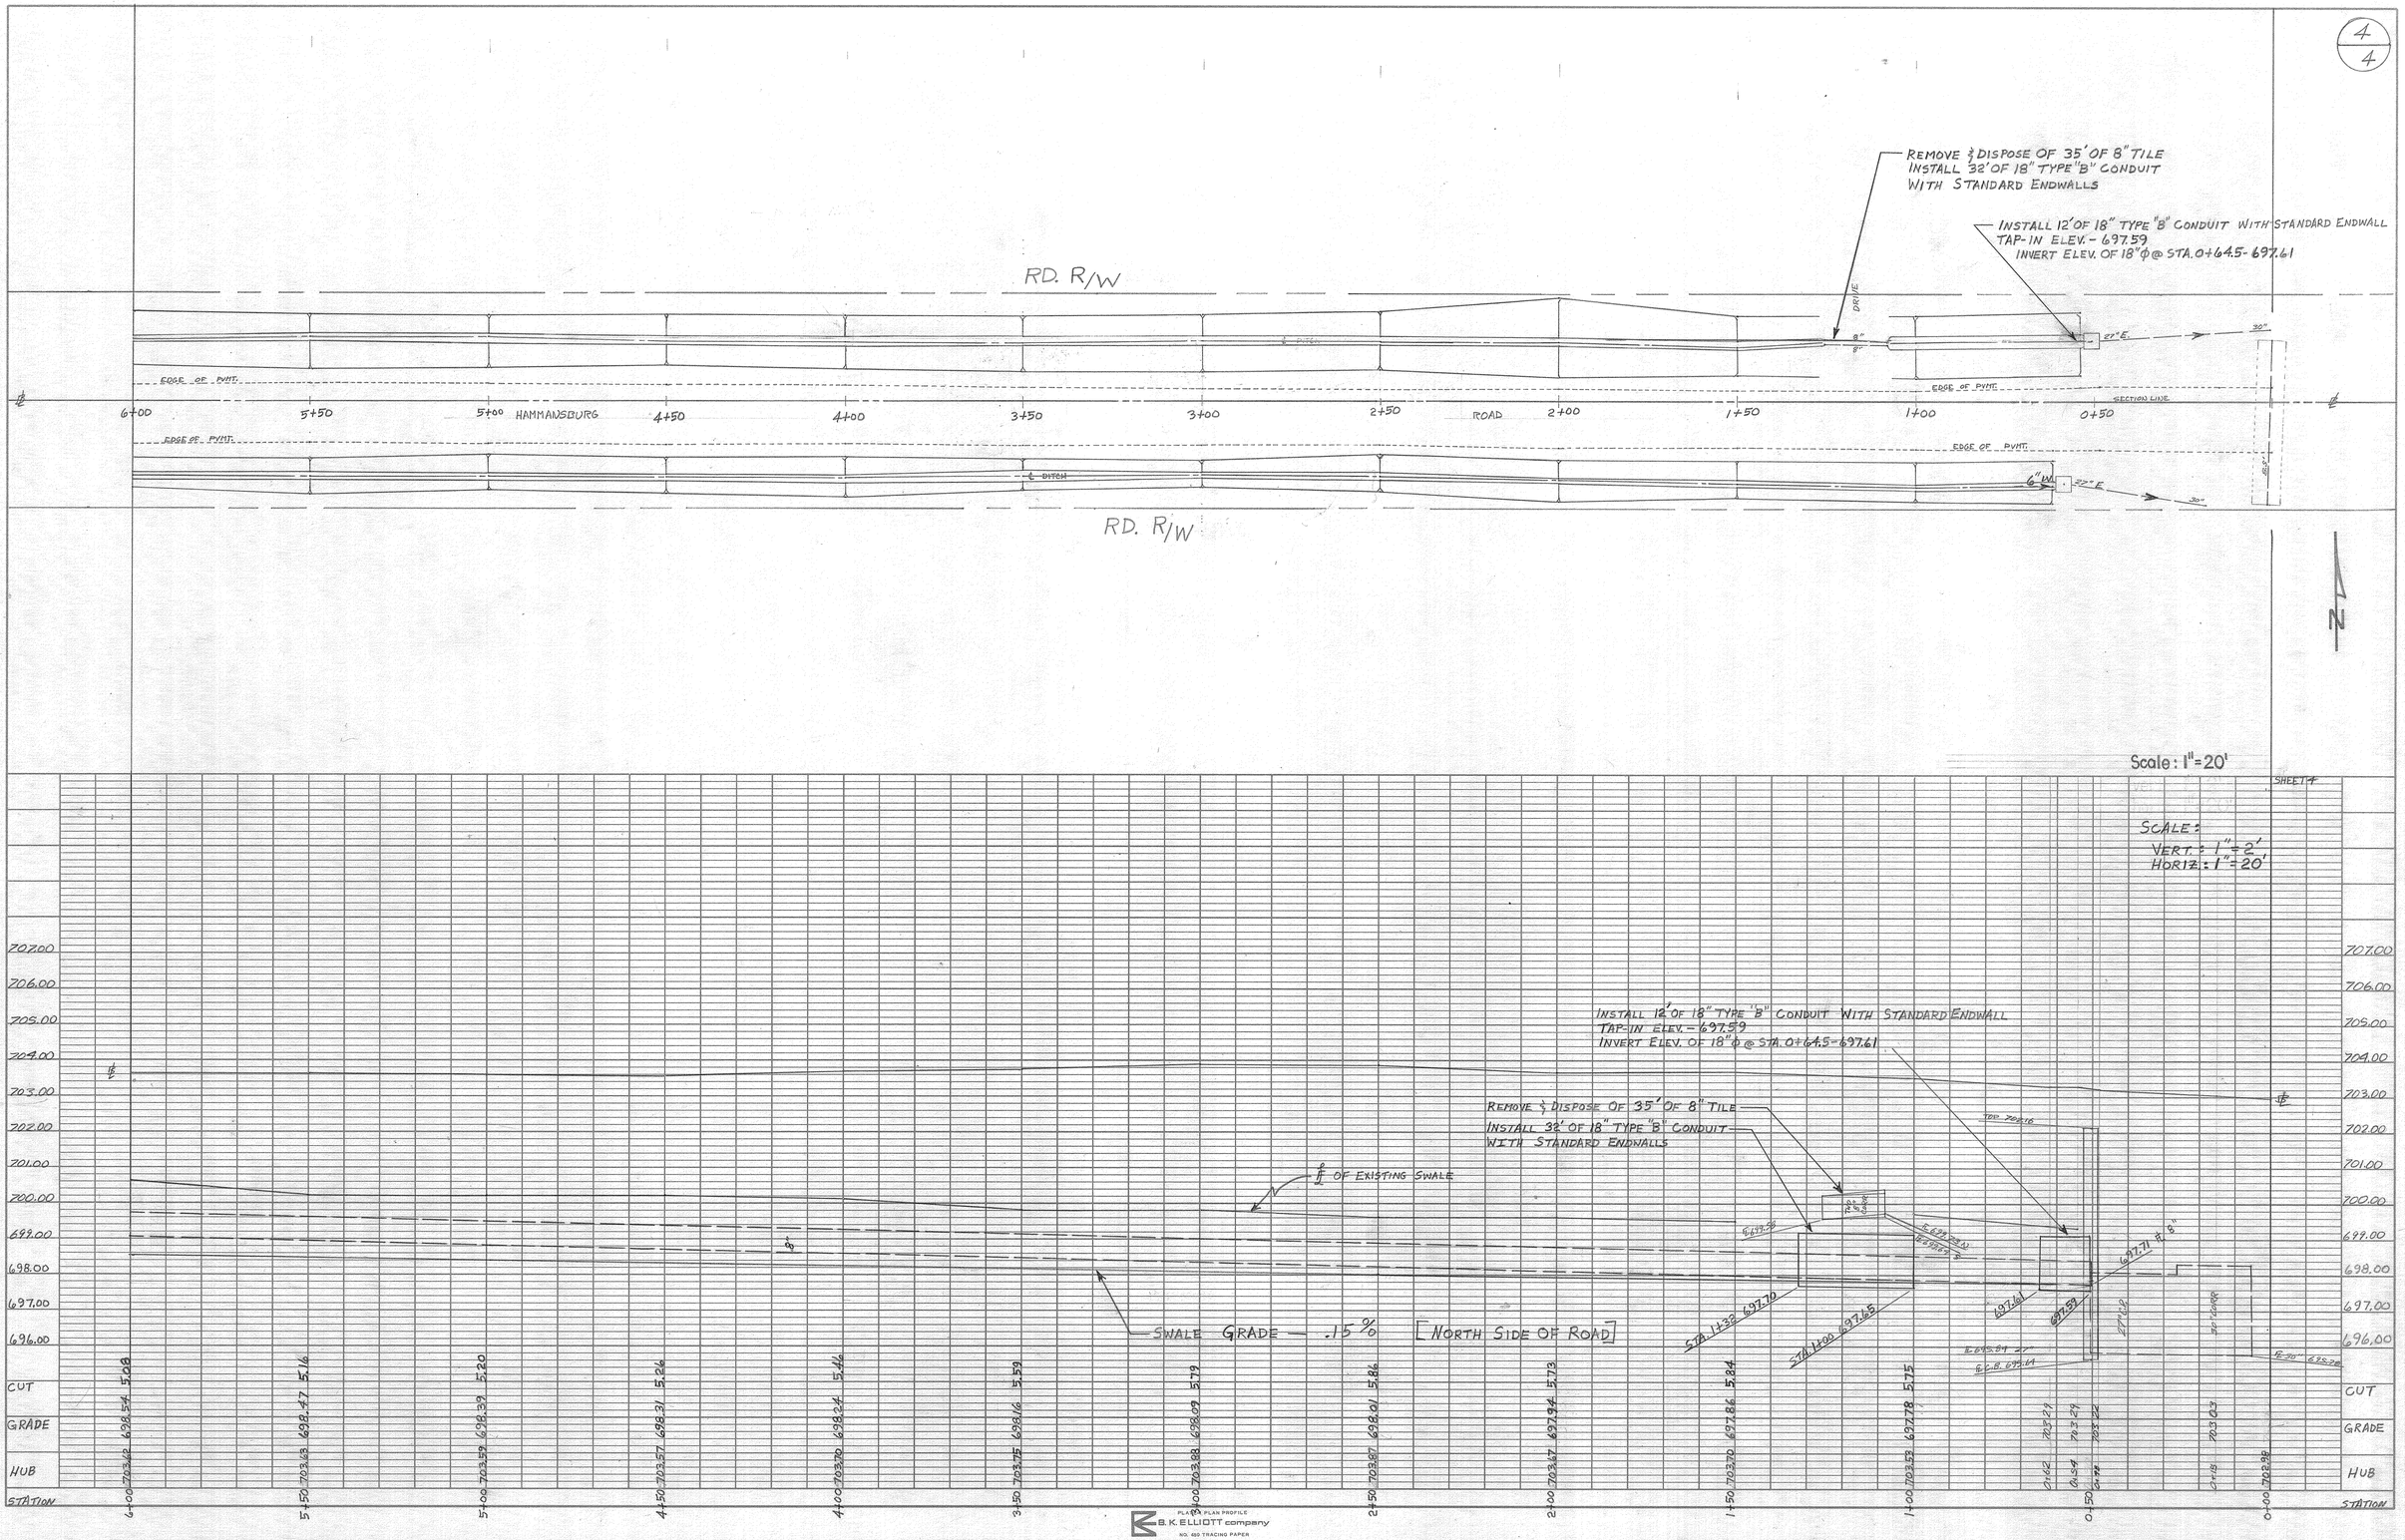
4/4