EAST DRAINAGE AREA

3/4

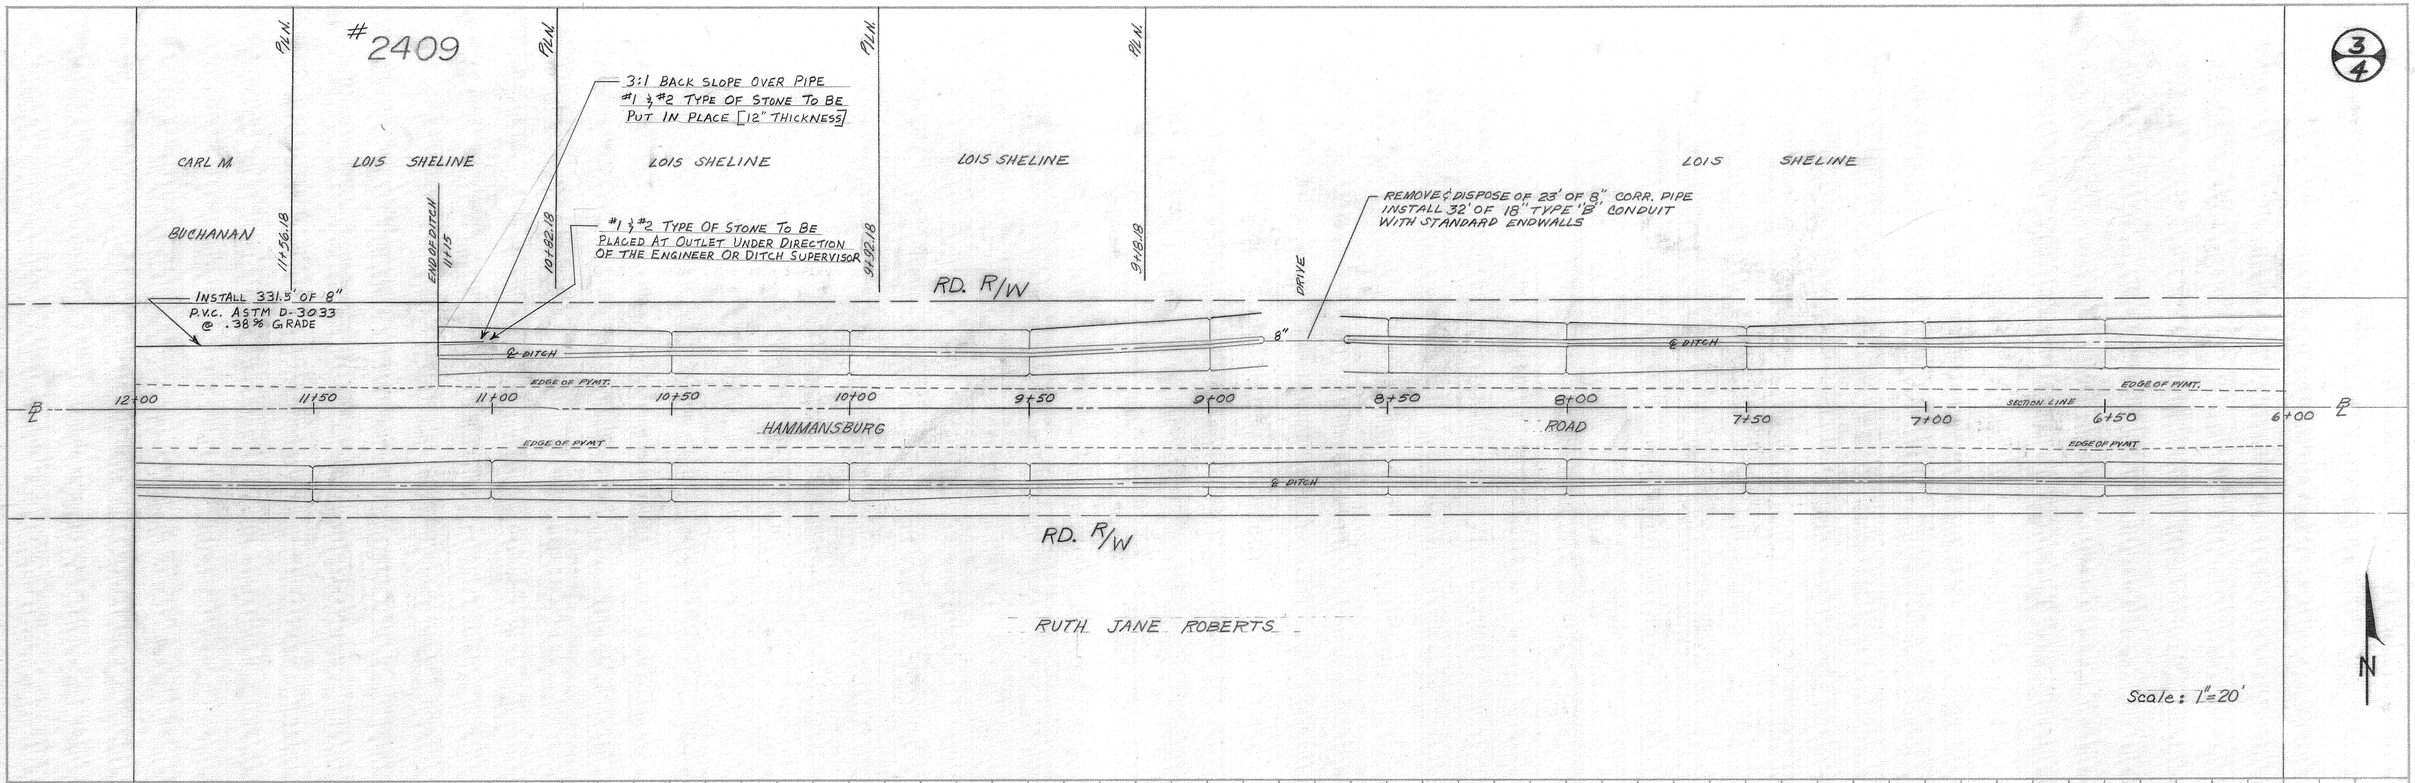

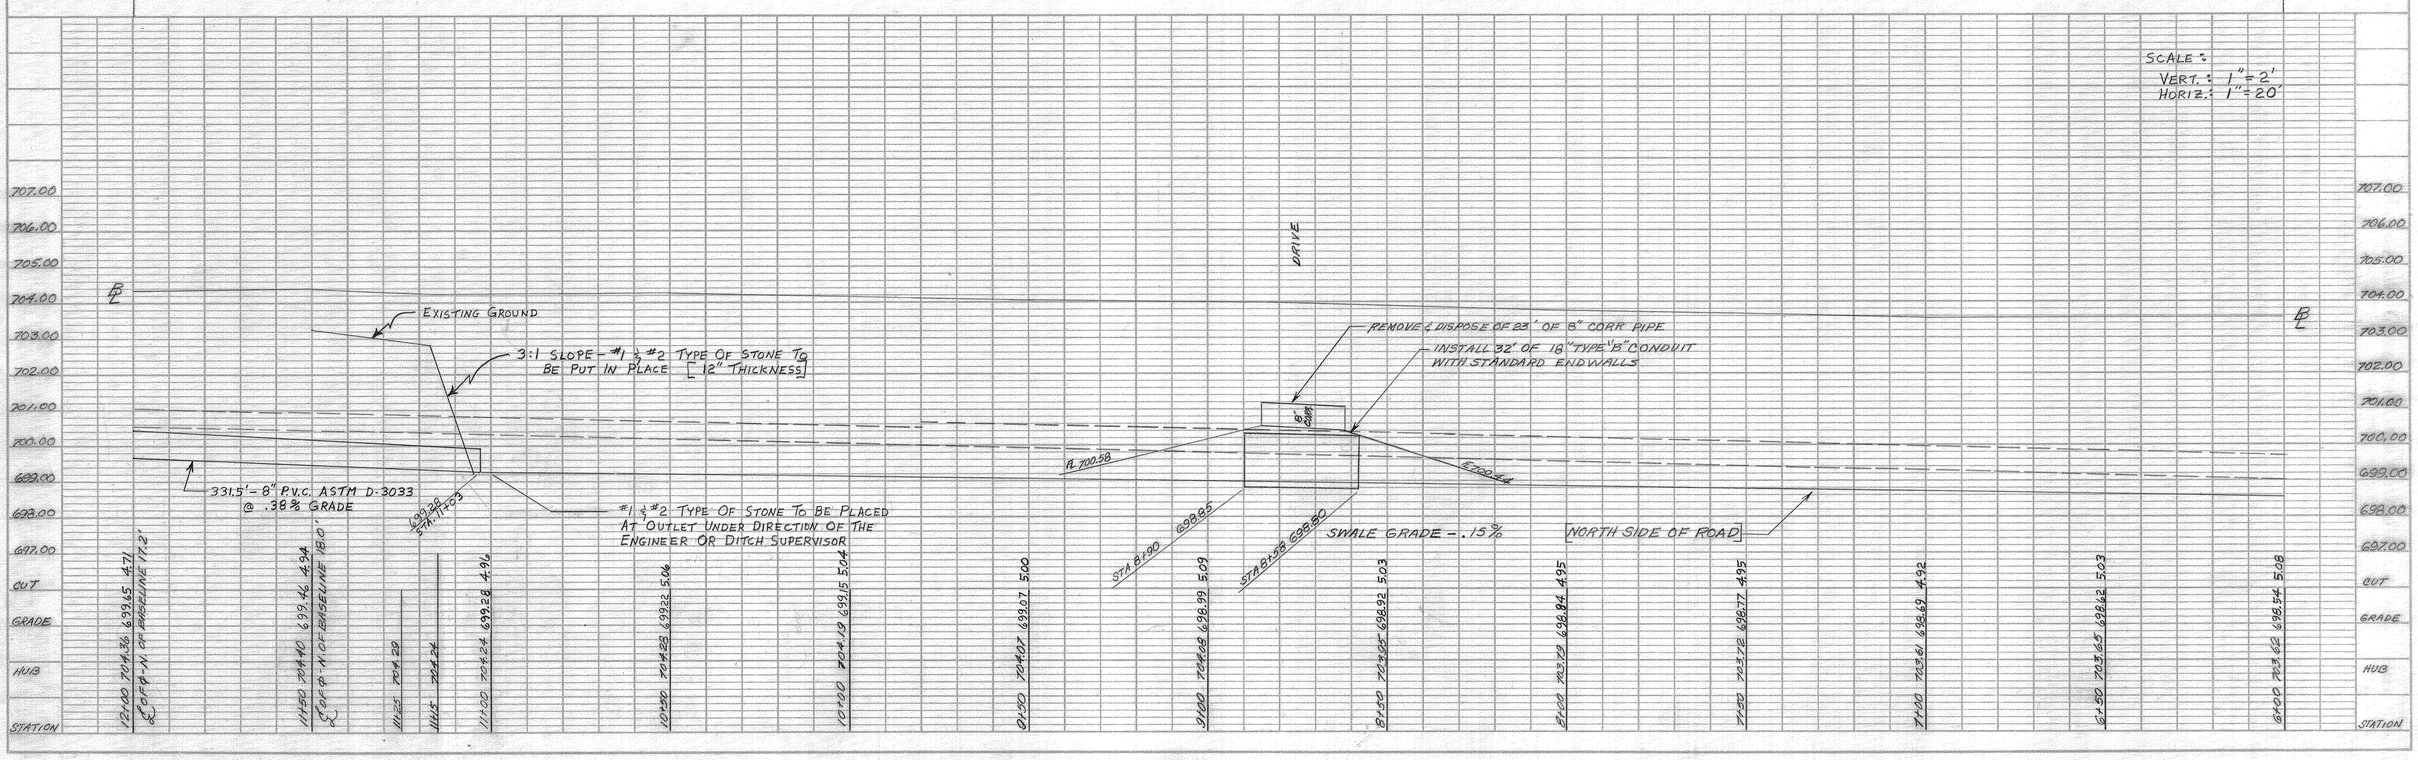

PROFILE
SURVEYED
PLOTTED
ALIGNMENT CHECKED
GRADE CHECKED
STRUCTURE NOTATIONS CHECKED
NOTE BOOK
No.

PLAN
SURVEYED
PLOTTED
ALIGNMENT CHECKED
R.O.W. CHECKED
NOTE BOOK
No.

PLATE 1, PLAN-PROFILE

K+E KEUFFEL & ESSER CO.

48 7020 MADE IN U.S.A.