HOWARD LIMES DITCH #2415

WOOD COUNTY- CENTER-MIDDLETON TWPS.

DONALD R. McNEELEY—COUNTY ENGINEER

DRAINAGE AREA - FEBRUARY 5, 1976 - DITCH BOOK #

DRAWN BY C. AMEND SCALE: 1"= 660'

May 29, 1989 djm
Howard Limes was in to inform us that all 102ac has been tile to Devils Hole Rd (Branch #2). 30 ac. did drain into Branch #1 but he changed it without permission to drain into Br. #2. All tile and Surface Water to Br. #2

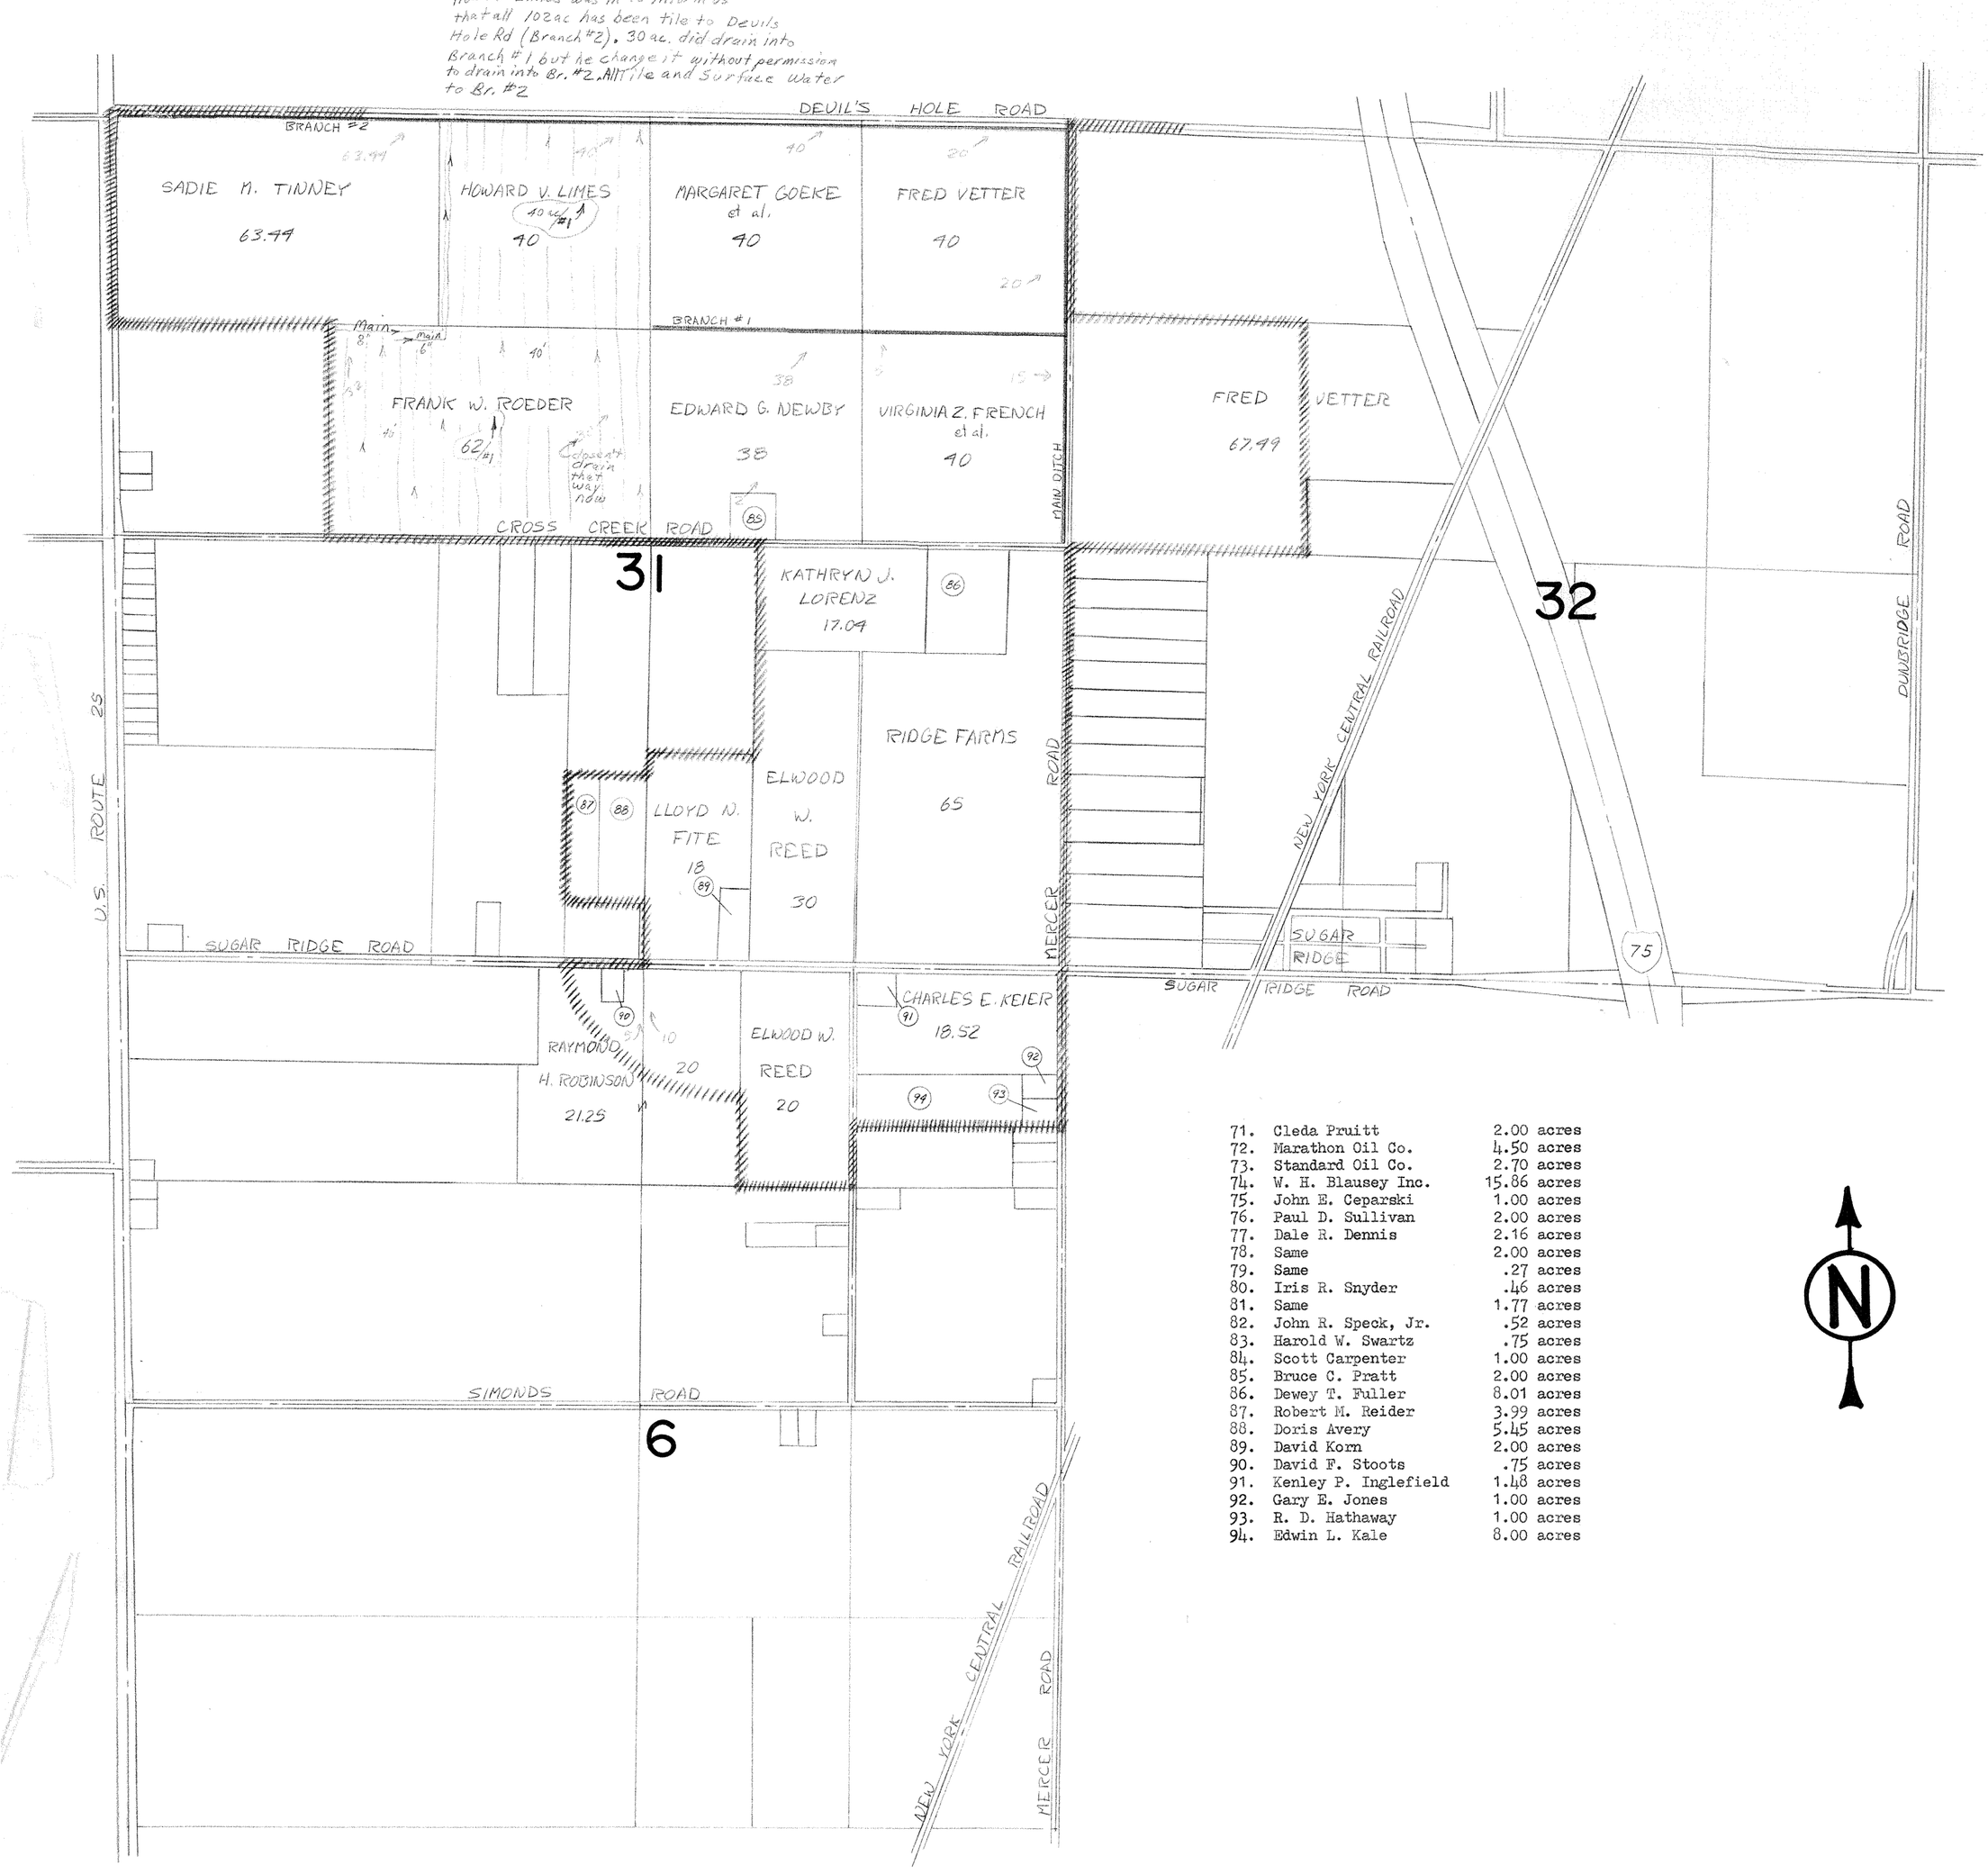

71.	Cleda Pruitt	2.00 acres
72.	Marathon Oil Co.	4.50 acres
73.	Standard Oil Co.	2.70 acres
74.	W. H. Blausey Inc.	15.86 acres
75.	John E. Ceparski	1.00 acres
76.	Paul D. Sullivan	2.00 acres
77.	Dale R. Dennis	2.16 acres
78.	Same	2.00 acres
79.	Same	.27 acres
80.	Iris R. Snyder	.46 acres
81.	Same	1.77 acres
82.	John R. Speck, Jr.	.52 acres
83.	Harold W. Swartz	.75 acres
84.	Scott Carpenter	1.00 acres
85.	Bruce C. Pratt	2.00 acres
86.	Dewey T. Fuller	8.01 acres
87.	Robert M. Reider	3.99 acres
88.	Doris Avery	5.45 acres
89.	David Korn	2.00 acres
90.	David F. Stoots	.75 acres
91.	Kenley P. Inglefield	1.48 acres
92.	Gary E. Jones	1.00 acres
93.	R. D. Hathaway	1.00 acres
94.	Edwin L. Kale	8.00 acres