DAN LEEMASTER #2421

SHEET #4 OF 6

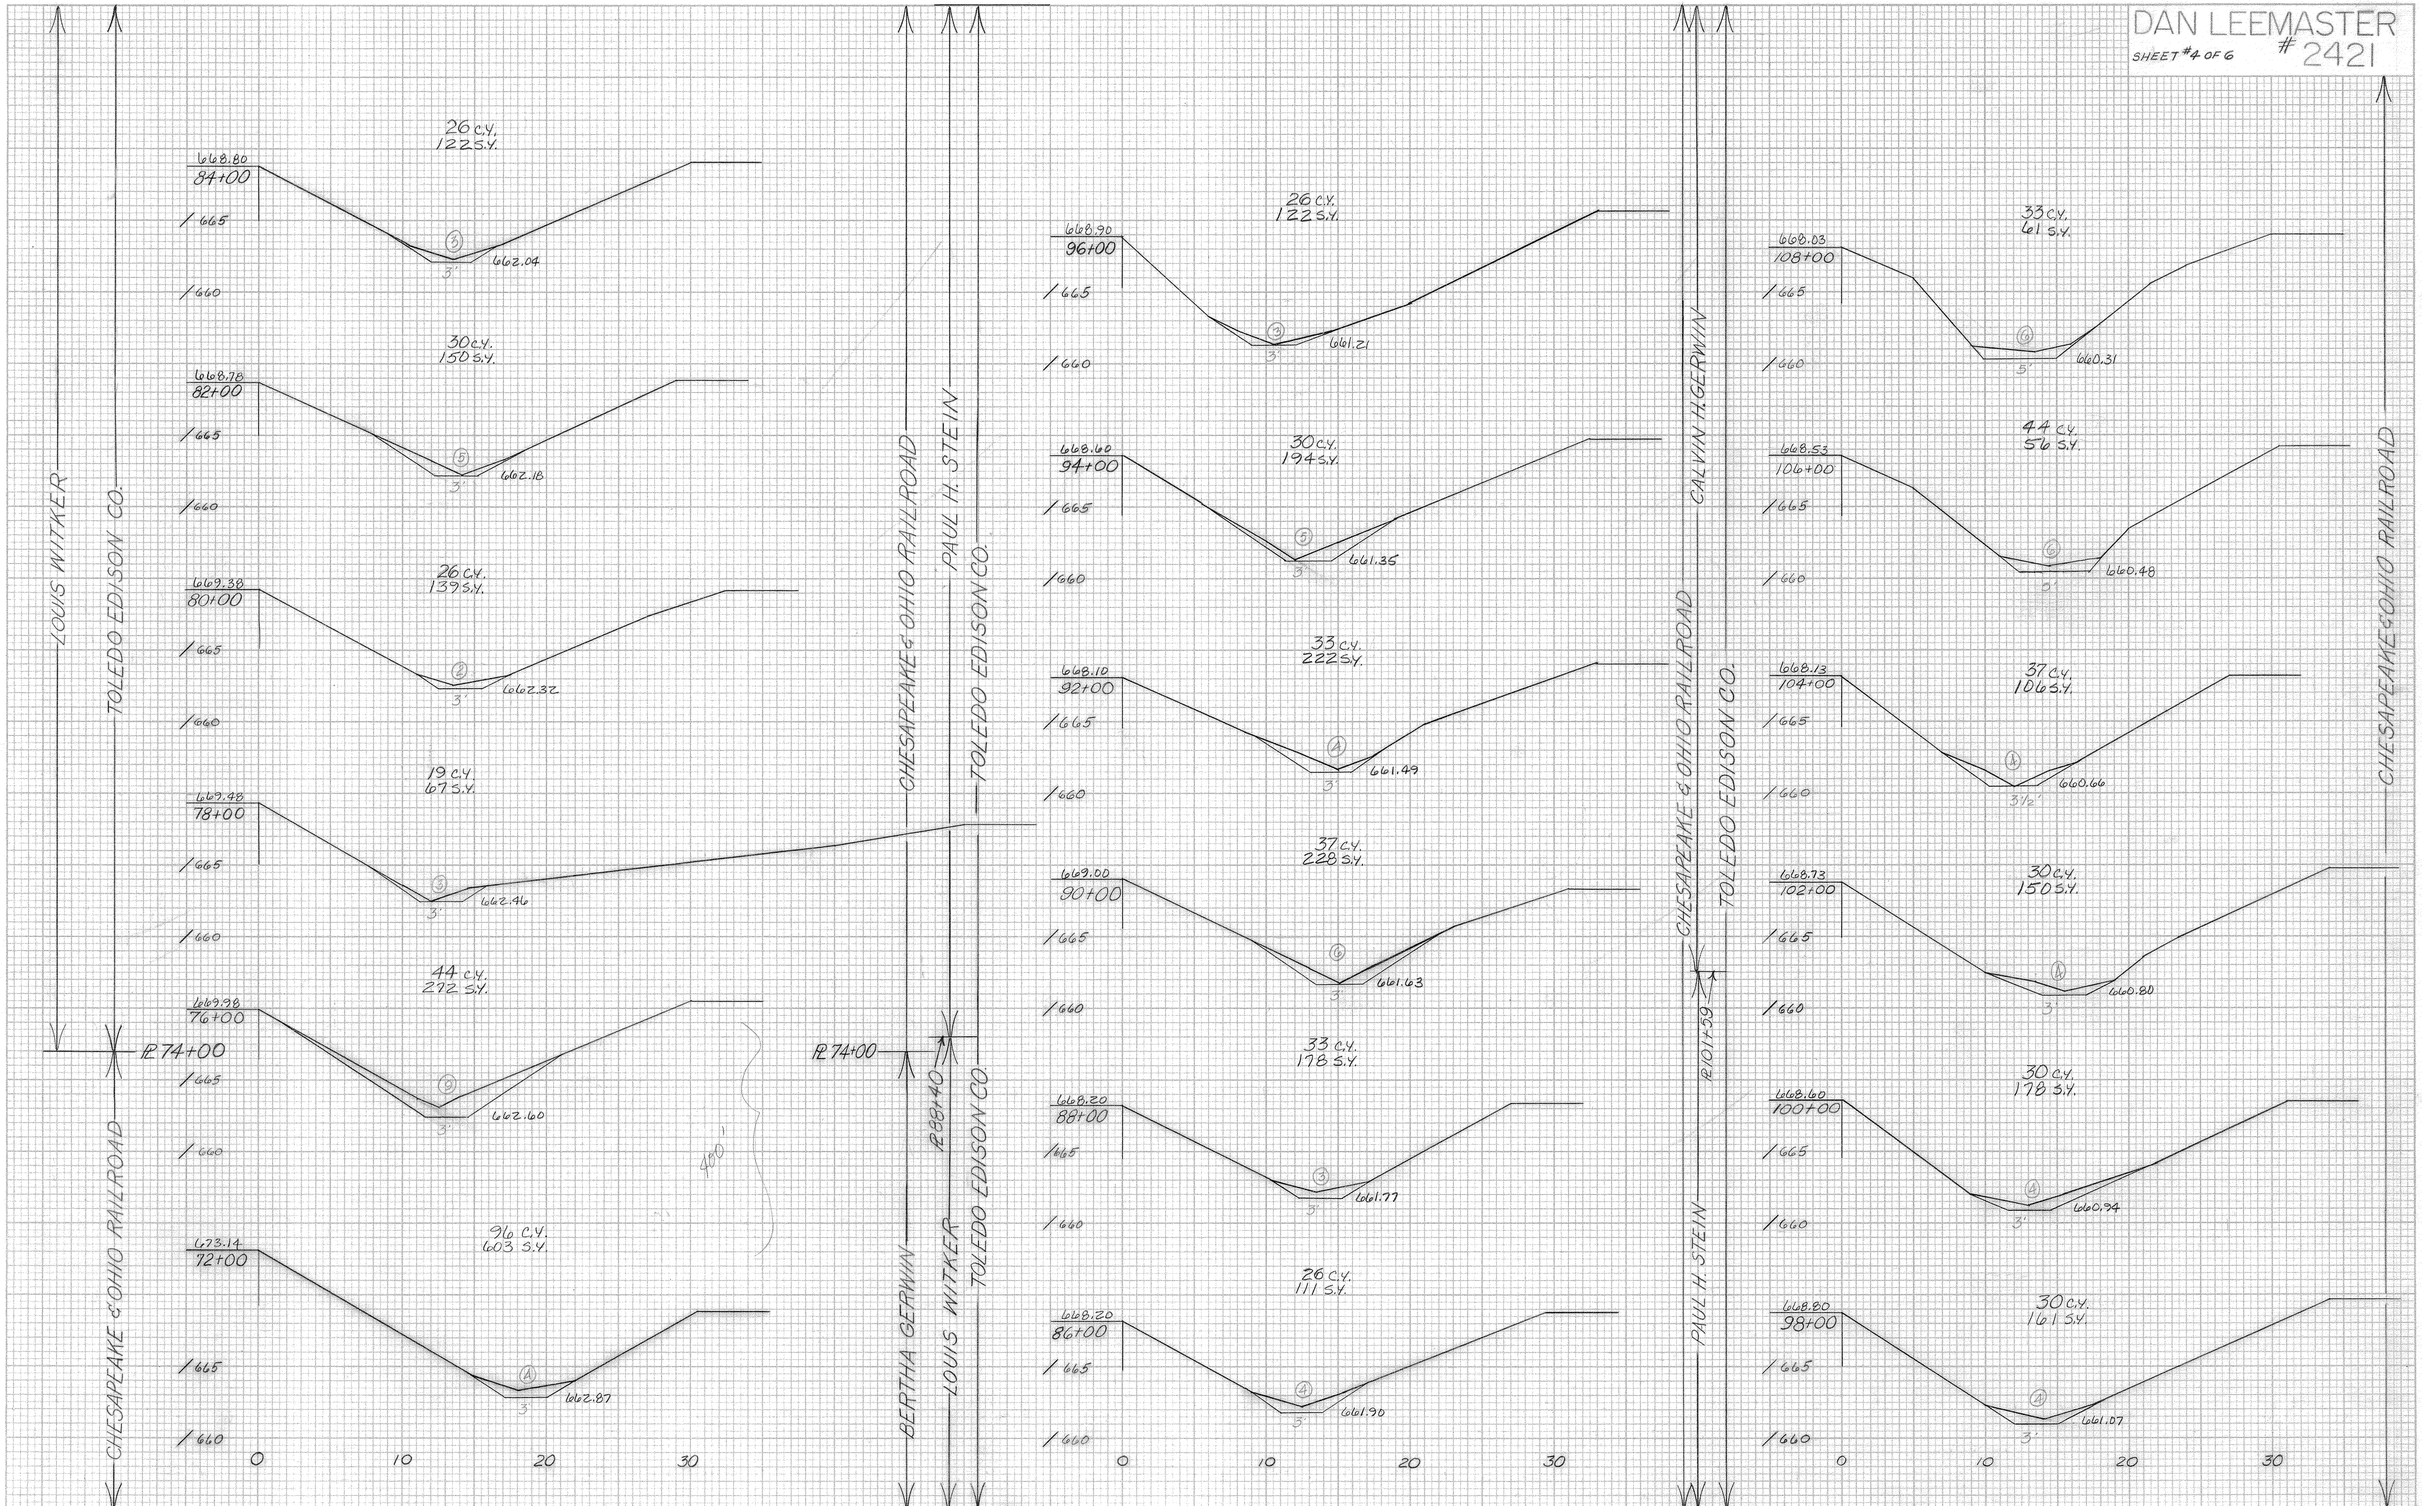

FINAL SURVEY		BY	DATE
NOTE BOOK	SURVEYED		
	PLOTTED		
	TEMPLATE		
	AREAS		
NO.	AREAS CHECKED		

ORIGINAL SURVEY		BY	DATE
NOTE BOOK	SURVEYED		
	PLOTTED		
	TEMPLATE		
	AREAS		
NO.	AREAS CHECKED		

PLATE 3. CROSS SECTION

KEUFFEL & ESSER CO.

C.Y.-EXCAVATION
S.Y.-SEEDING
SCALE: 1" = 5'