DAN LEEMASTER

SHEET #1 OF 6 #2421

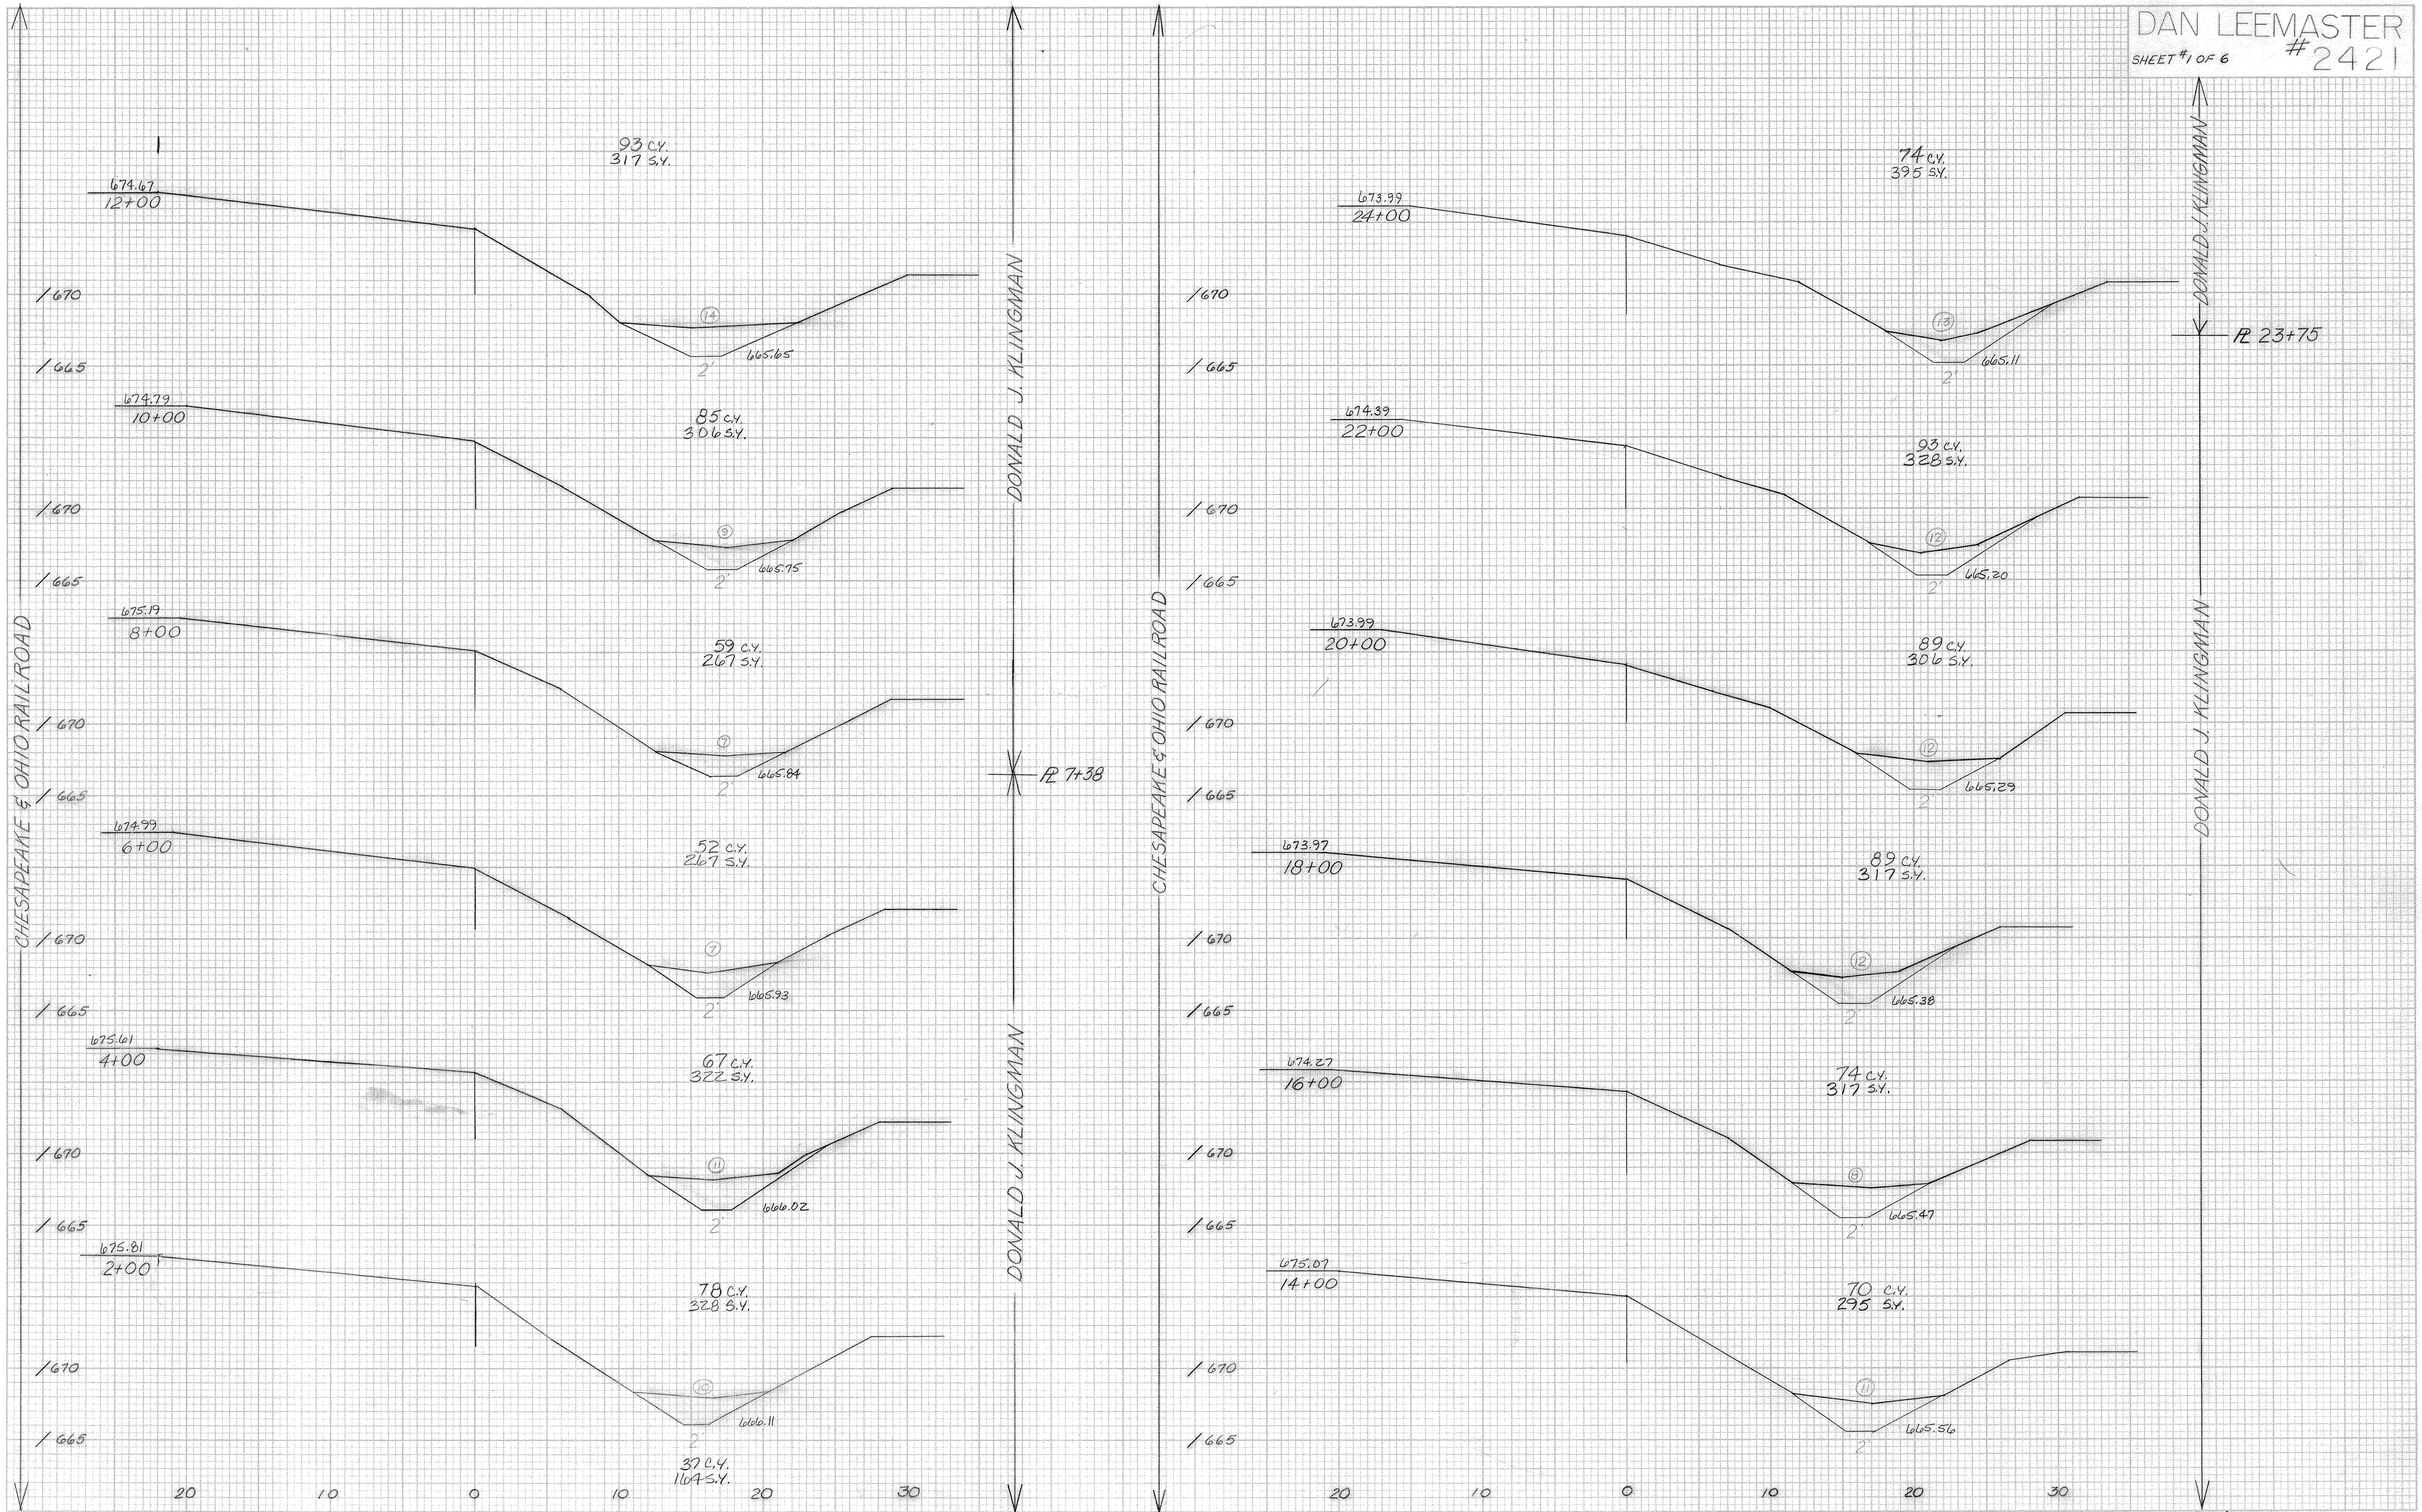

S.Y. - SEEDING
C.Y. - EXCAVATION
SCALE: 1" = 5'

FINAL SURVEY — SURVEYED, PLOTTED, TEMPLATE, AREAS, AREAS CHECKED, NOTE BOOK, NO., BY, DATE

ORIGINAL SURVEY — SURVEYED, PLOTTED, TEMPLATE, AREAS, AREAS CHECKED, NOTE BOOK, NO., BY, DATE

PLATE 3. CROSS SECTION

K&E KEUFFEL & ESSER CO.