DAN LEEMASTER
SHEET #2 OF 6 #2421

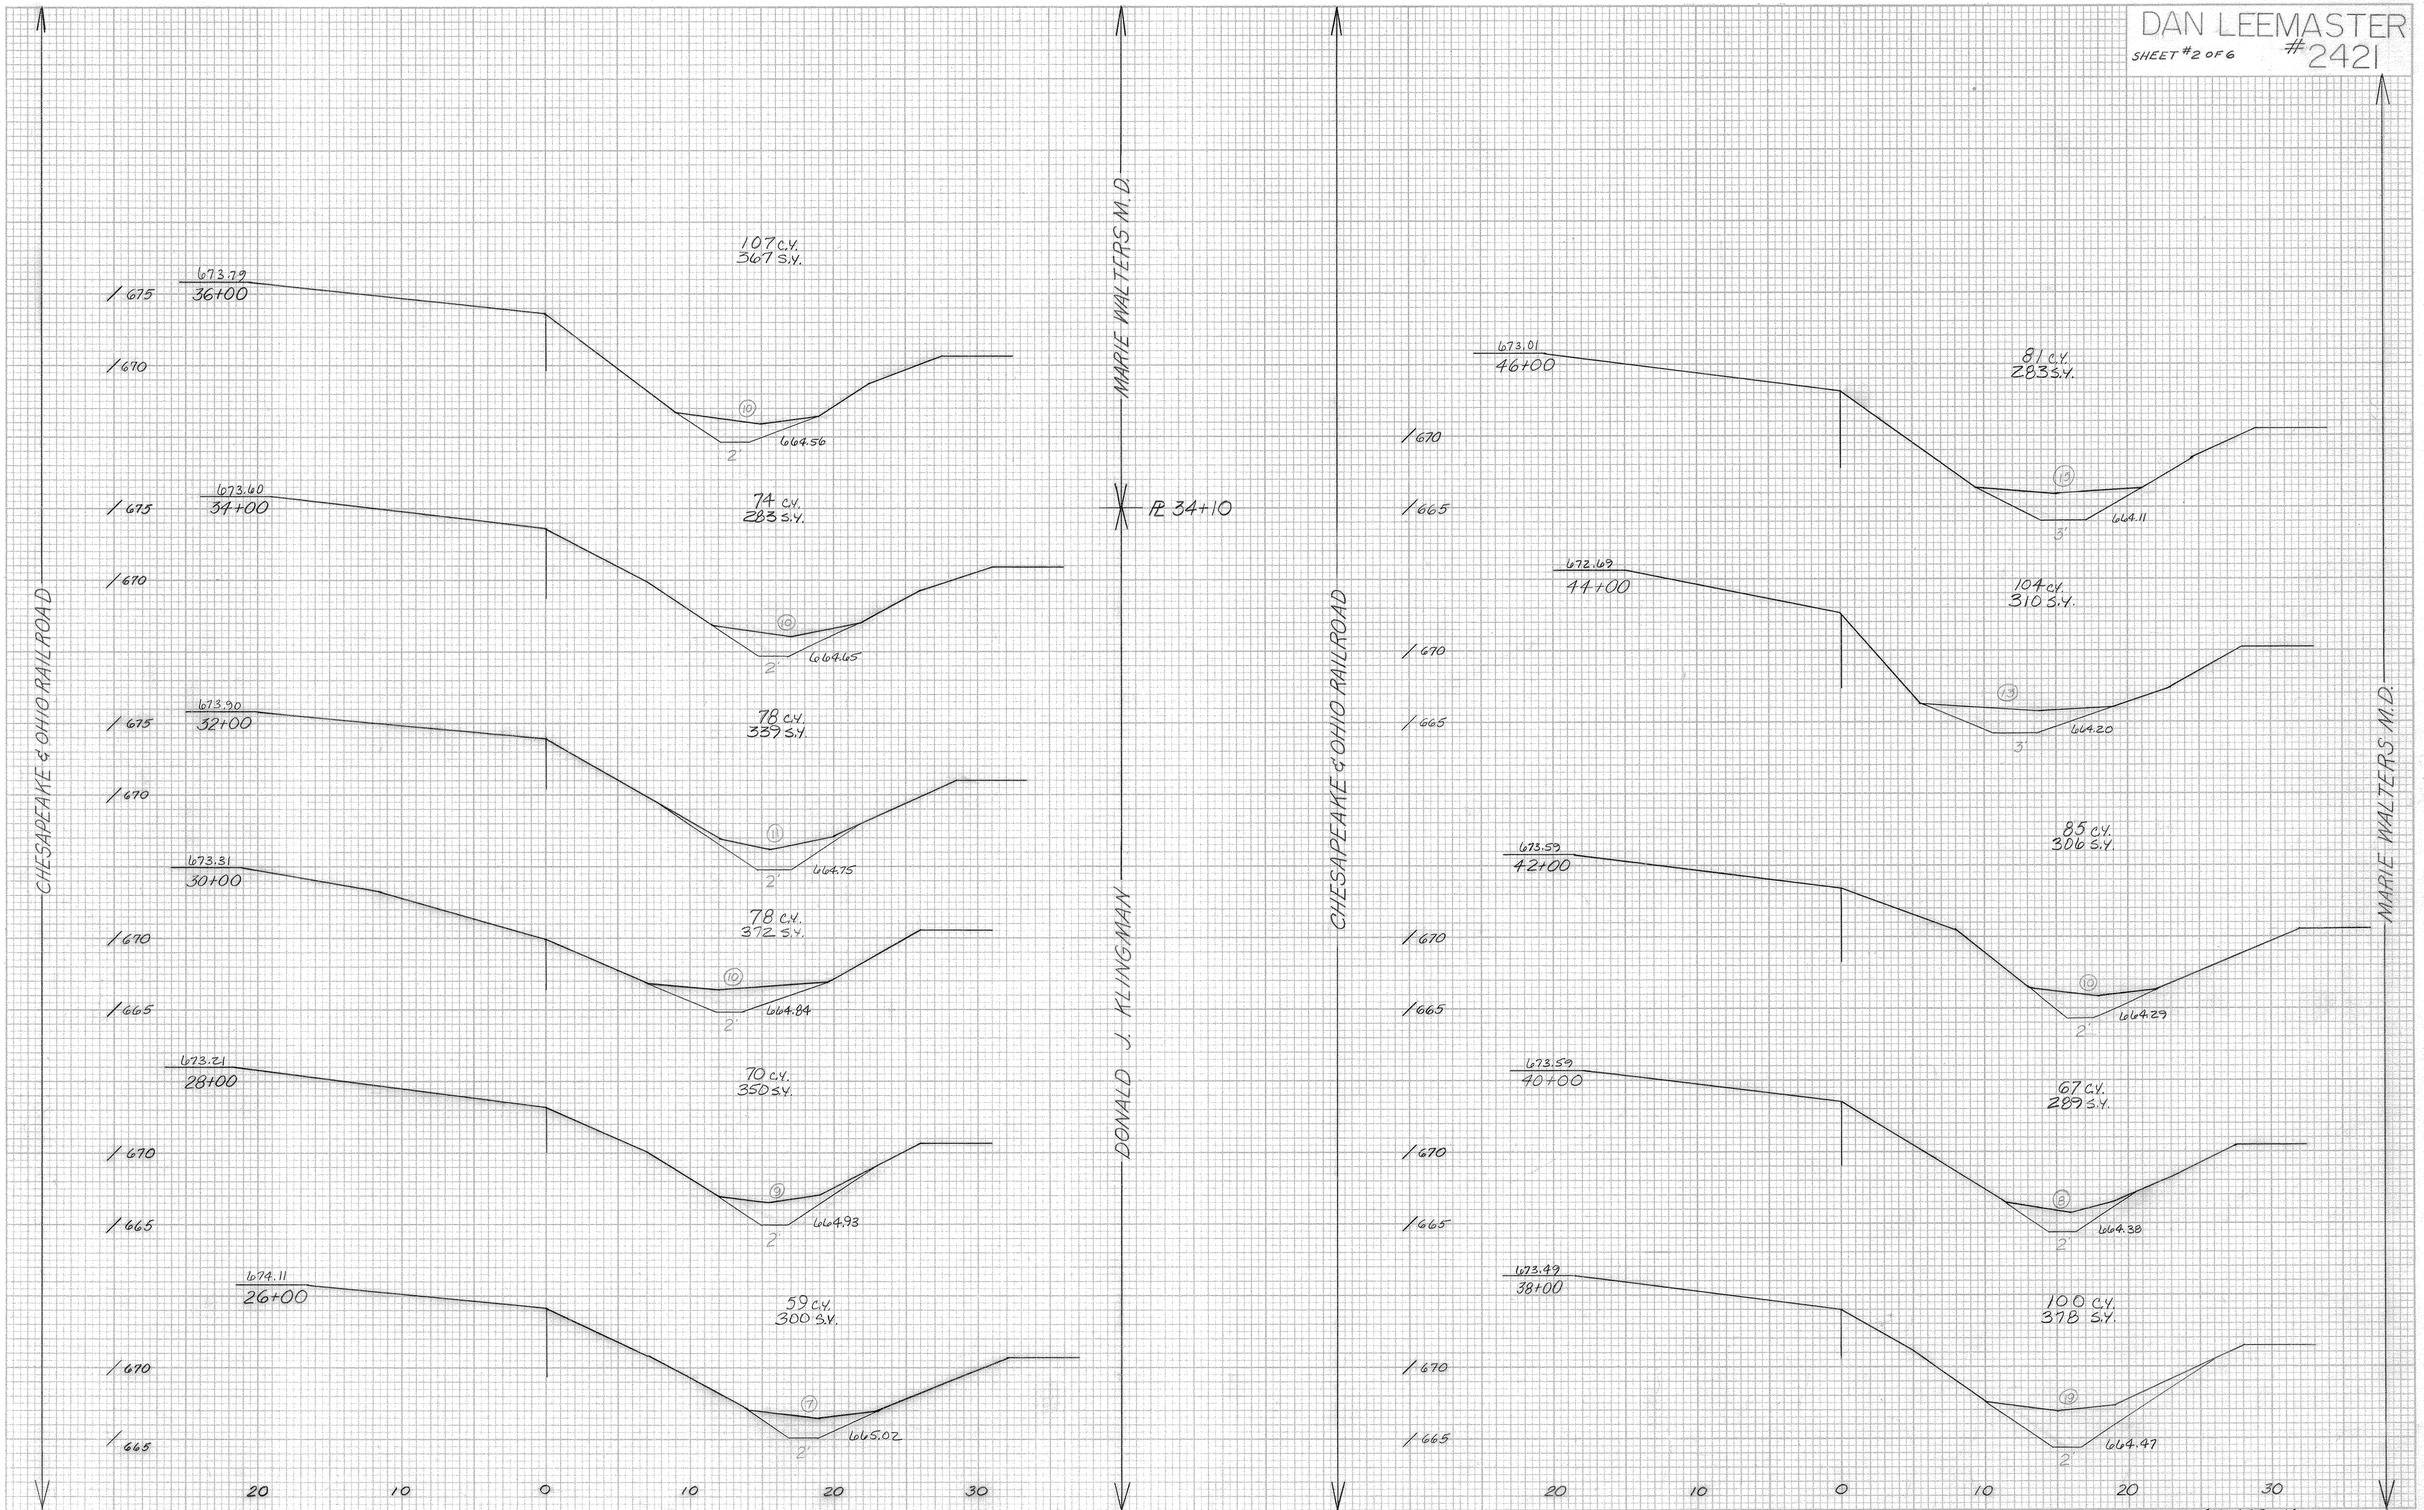

S.Y.-SEEDING
C.Y.-EXCAVATION
SCALE: 1" = 5'

FINAL SURVEY — SURVEYED, PLOTTED, TRACED, NOTE BOOK, AREAS, AREAS CHECKED, NO., DATE, BY

ORIGINAL SURVEY — SURVEYED, PLOTTED, TRACED, NOTE BOOK, AREAS, AREAS CHECKED, NO., DATE, BY

PLATE 3. CROSS SECTION
KEUFFEL & ESSER CO.