DAN LEEMASTER
SHEET #3 OF 6 #2421

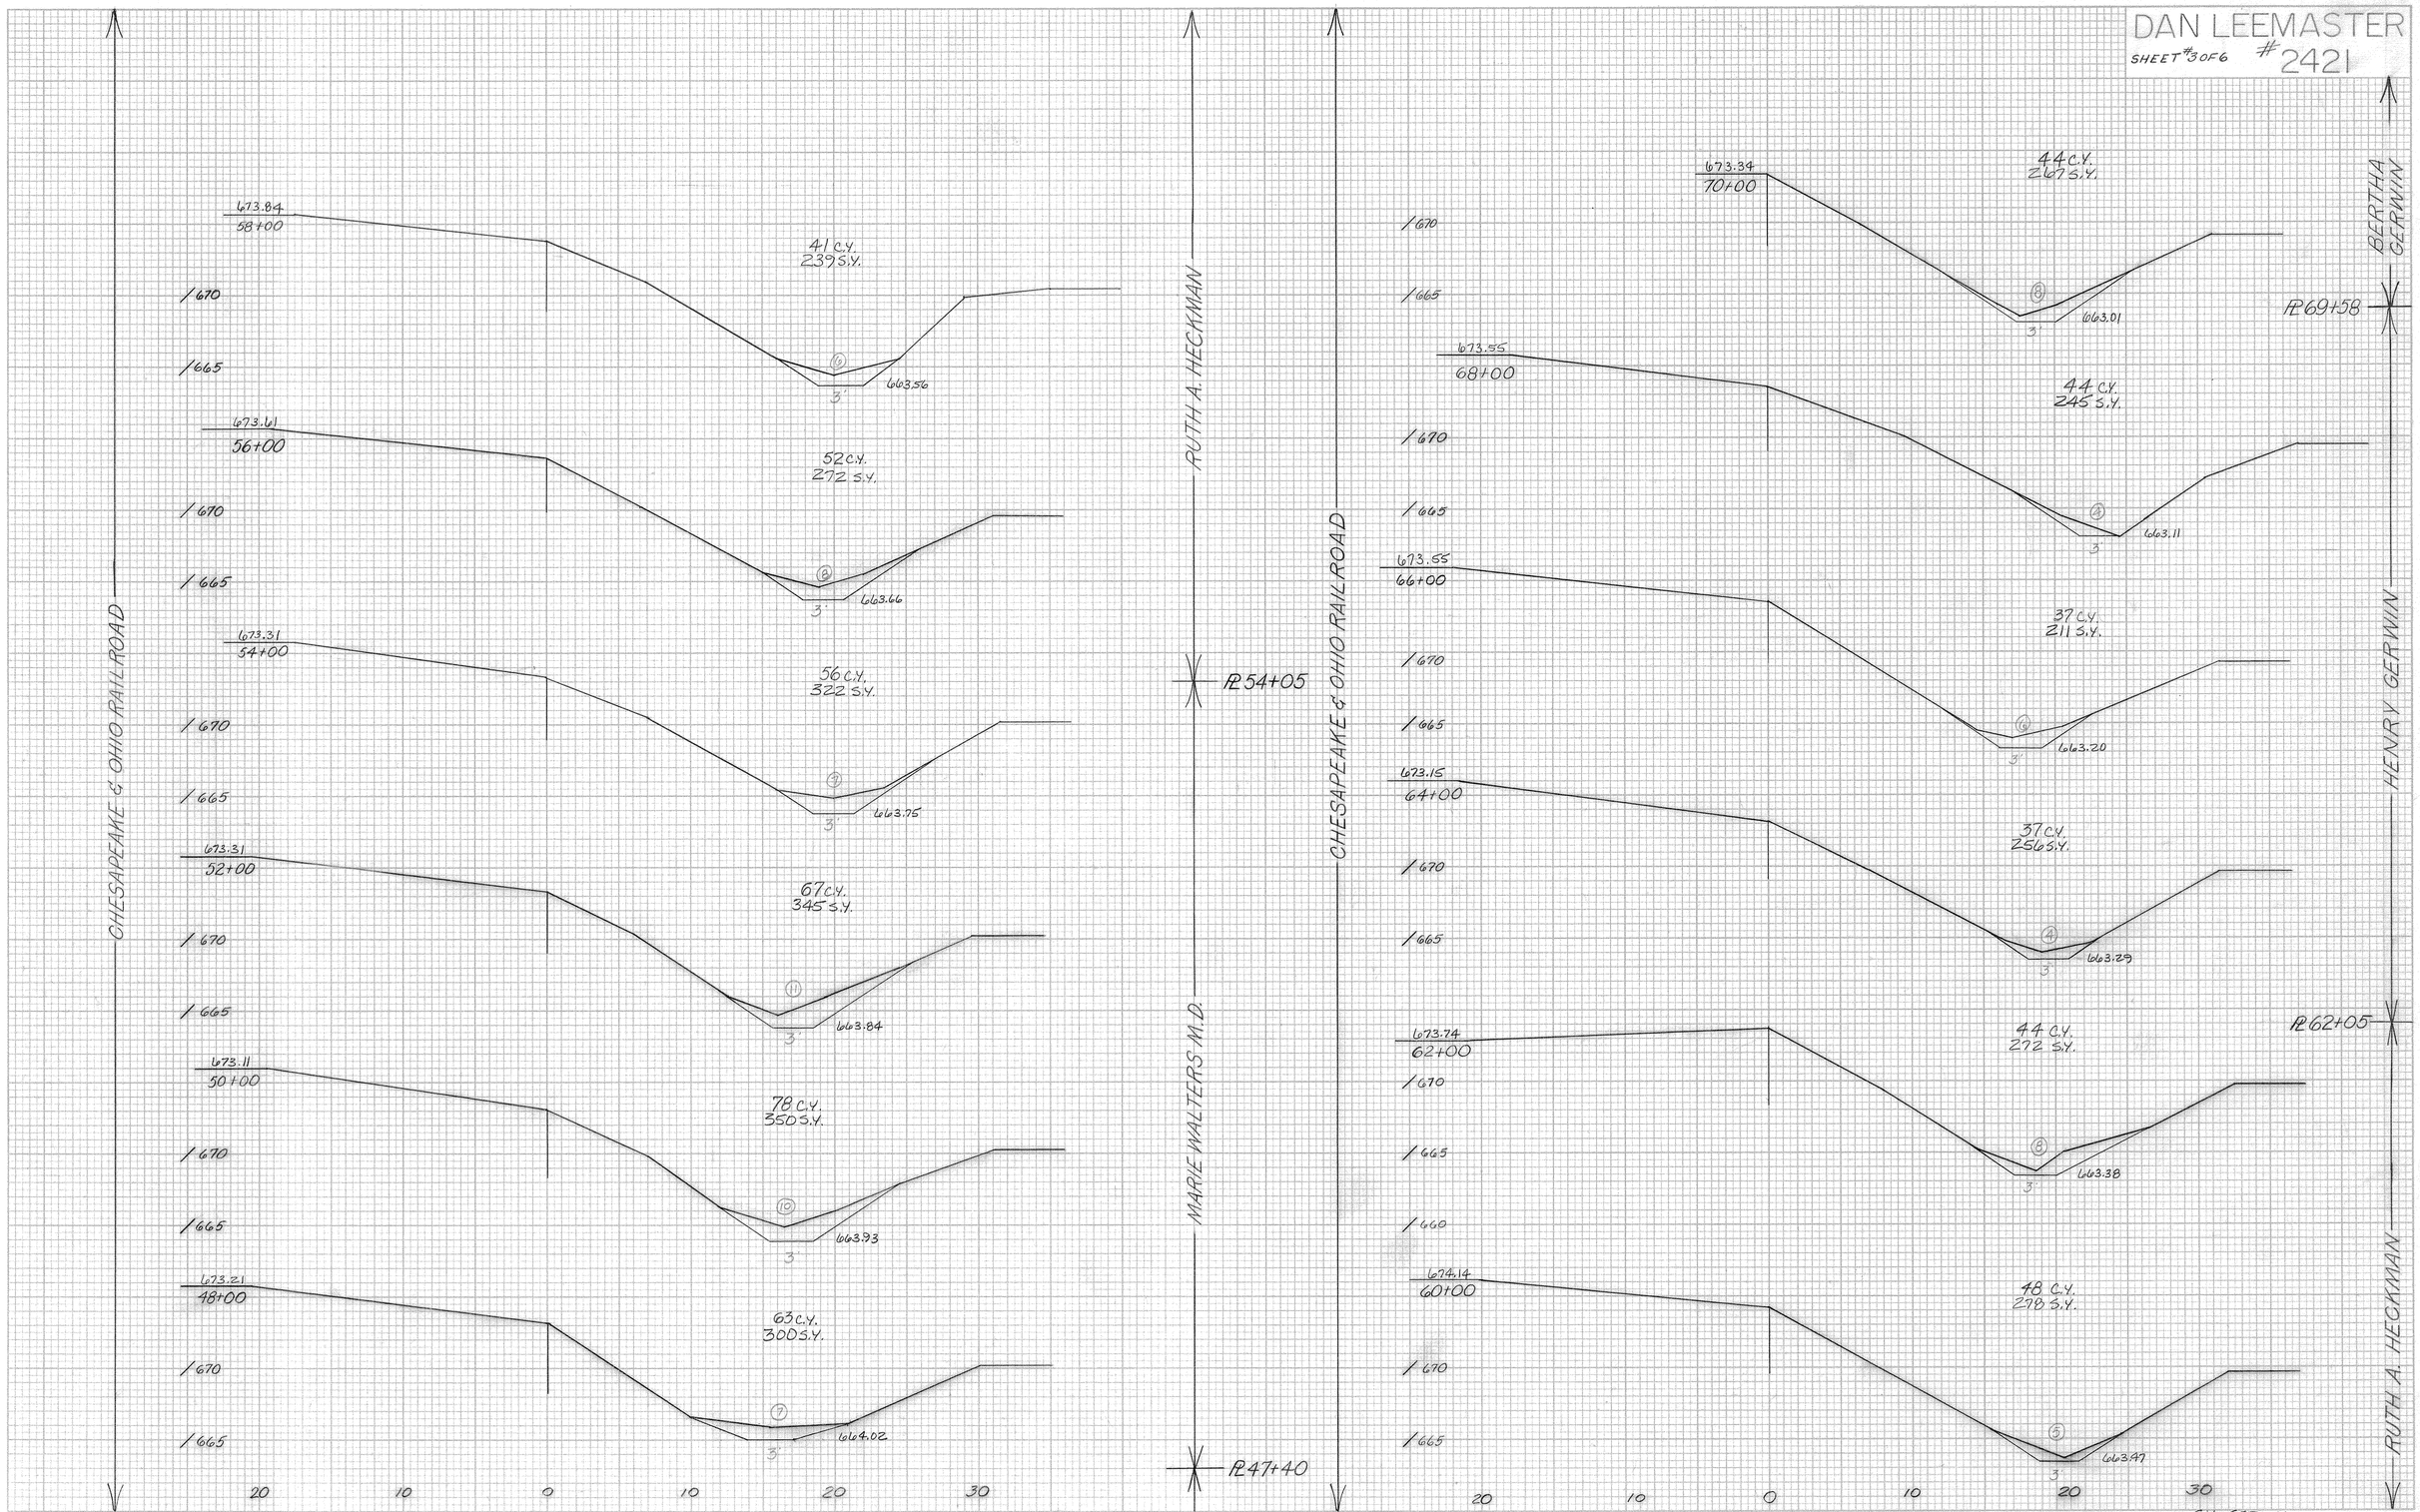

FINAL SURVEY		BY	DATE
NOTE BOOK	SURVEYED		
	PLOTTED		
	TEMPLATE		
	AREAS		
NO.	AREAS CHECKED		

ORIGINAL SURVEY		BY	DATE
NOTE BOOK	SURVEYED		
	PLOTTED		
	TEMPLATE		
	AREAS		
NO.	AREAS CHECKED		

S.Y.- SEEDING
C.Y.- EXCAVATION
SCALE: 1" = 5

K+E PLATE 3, CROSS SECTION
KEUFFEL & ESSER CO.