PLAT OF
PORTAGE TWP. TRUSTEES
DITCH NO. 2432

CENTER, LIBERTY, PLAIN and PORTAGE TWPS.
ANTHONY L. ALLION WOOD CO. ENGINEER
DITCH BOOK #159

1" = 660'

OLD Ditch #2358

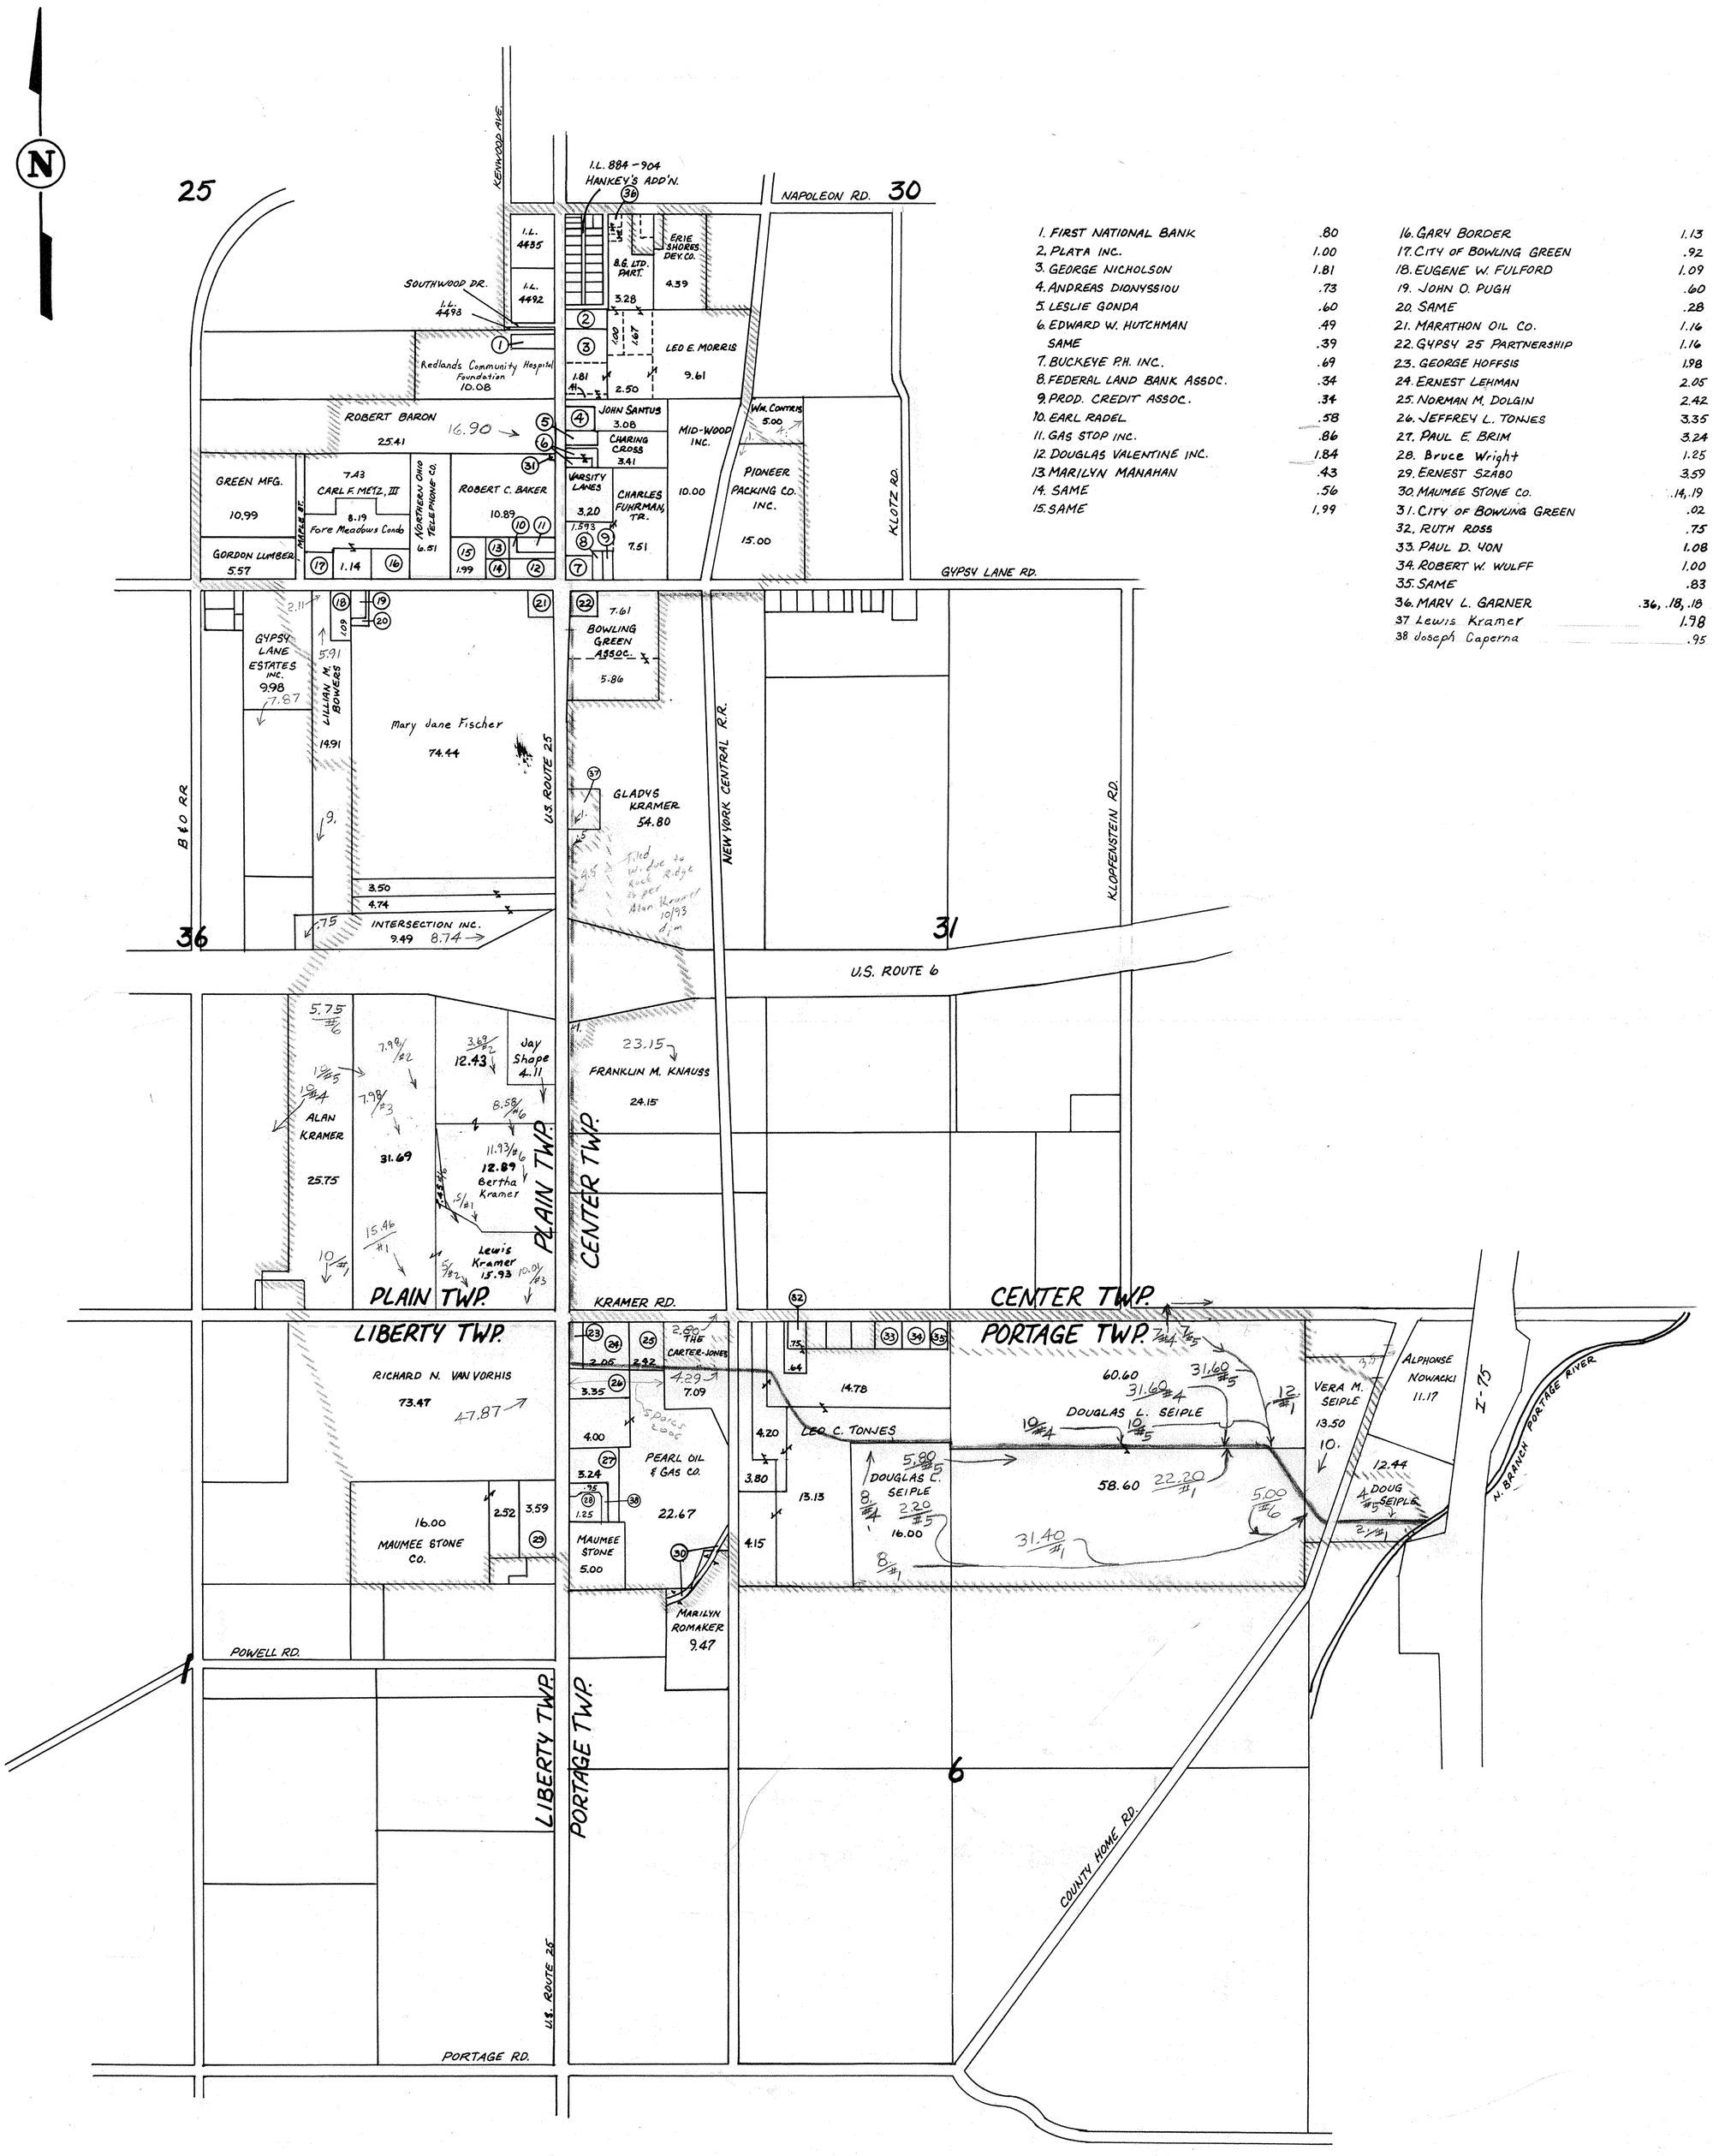

1. FIRST NATIONAL BANK	.80	16. GARY BORDER	1.13
2. PLATA INC.	1.00	17. CITY OF BOWLING GREEN	.92
3. GEORGE NICHOLSON	1.81	18. EUGENE W. FULFORD	1.09
4. ANDREAS DIONYSSIOU	.73	19. JOHN O. PUGH	.60
5. LESLIE GONDA	.60	20. SAME	.28
6. EDWARD W. HUTCHMAN	.49	21. MARATHON OIL CO.	1.16
SAME	.39	22. GYPSY 25 PARTNERSHIP	1.16
7. BUCKEYE P.H. INC.	.69	23. GEORGE HOFFSIS	1.98
8. FEDERAL LAND BANK ASSOC.	.34	24. ERNEST LEHMAN	2.05
9. PROD. CREDIT ASSOC.	.34	25. NORMAN M. DOLGIN	2.42
10. EARL RADEL	.58	26. JEFFREY L. TONJES	3.35
11. GAS STOP INC.	.86	27. PAUL E. BRIM	3.24
12. DOUGLAS VALENTINE INC.	1.84	28. Bruce Wright	1.25
13. MARILYN MANAHAN	.43	29. ERNEST SZABO	3.59
14. SAME	.56	30. MAUMEE STONE CO.	.14, .19
15. SAME	1.99	31. CITY OF BOWLING GREEN	.02
		32. RUTH ROSS	.75
		33. PAUL D. YON	1.08
		34. ROBERT W. WULFF	1.00
		35. SAME	.83
		36. MARY L. GARNER	.36, .18, .18
		37 Lewis Kramer	1.78
		38 Joseph Caperna	.95

04/8