PORTAGE TOWNSHIP
TRUSTEES DITCH #2432

4/4

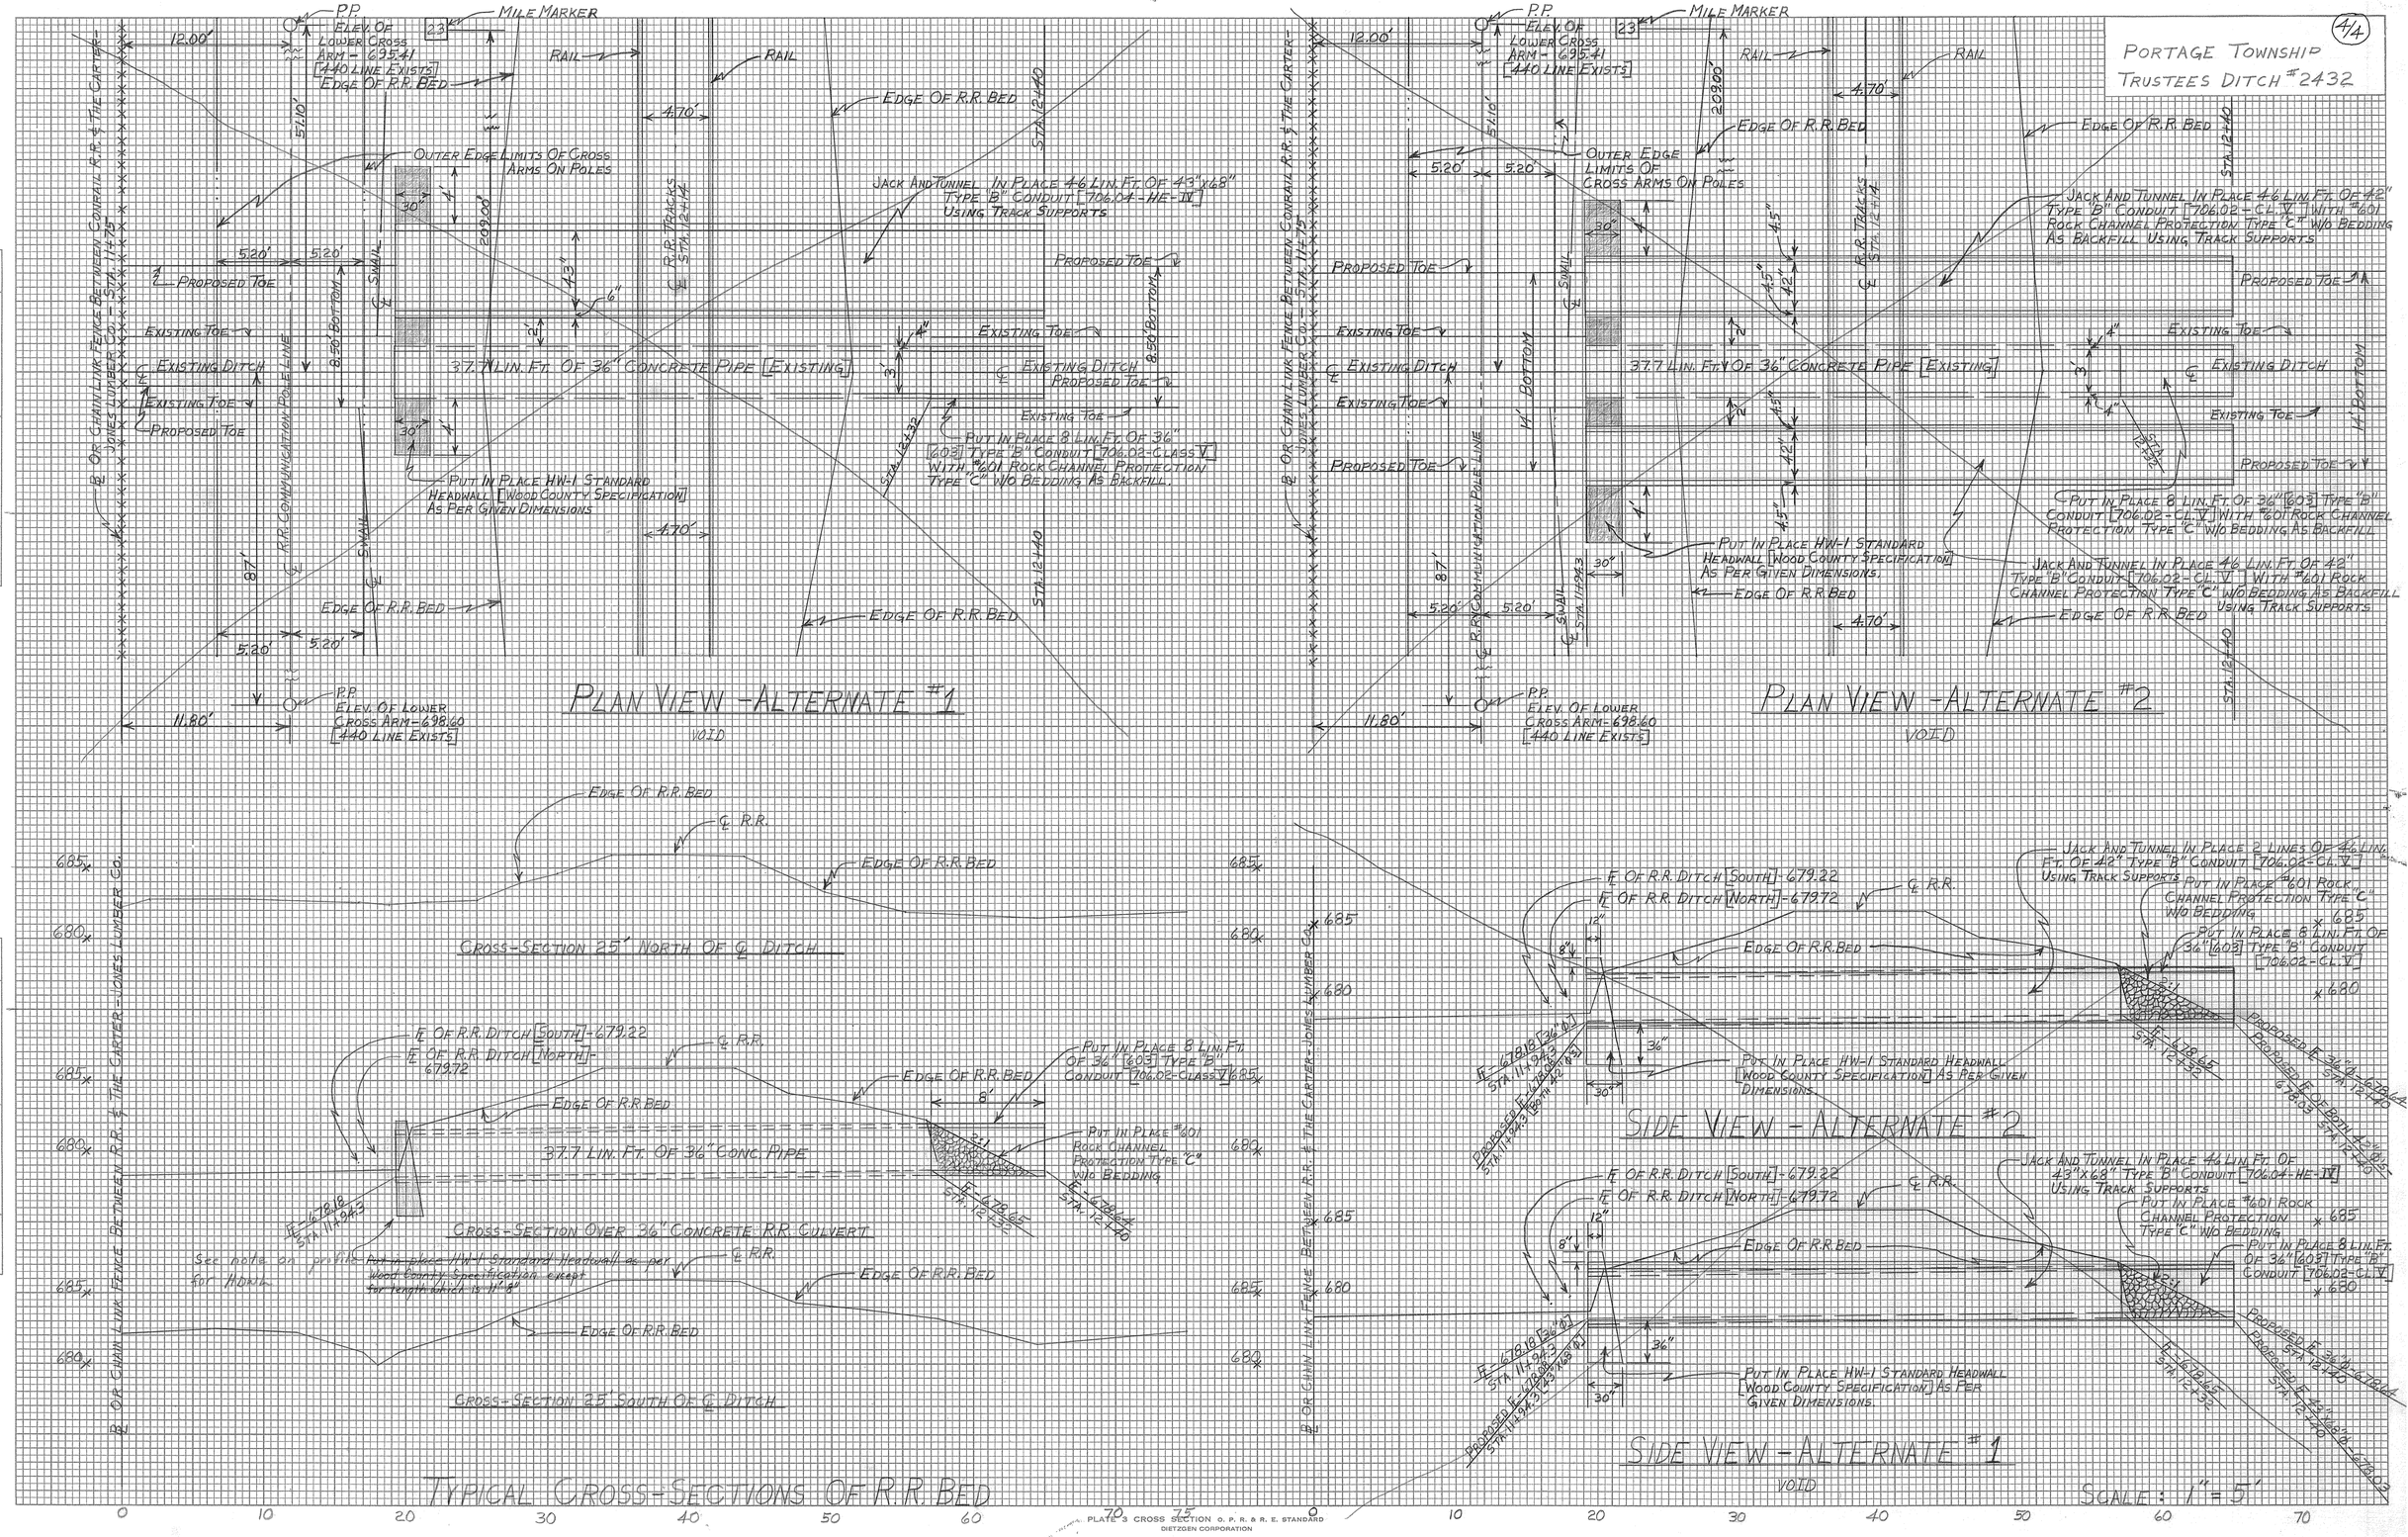

FINAL SURVEY		BY	DATE
SURVEYED			
PLOTTED			
TEMPLATE			
AREAS			
CROSS CHECKED			
NOTE BOOK NO.			

ORIGINAL SURVEY		BY	DATE
SURVEYED			
PLOTTED			
TEMPLATE			
AREAS			
CROSS CHECKED			
NOTE BOOK NO.			

PLATE 3 CROSS SECTION O. P. R. & R. E. STANDARD
DIETZGEN CORPORATION