1/4

PORTAGE TWP. TRUSTEES
#2432

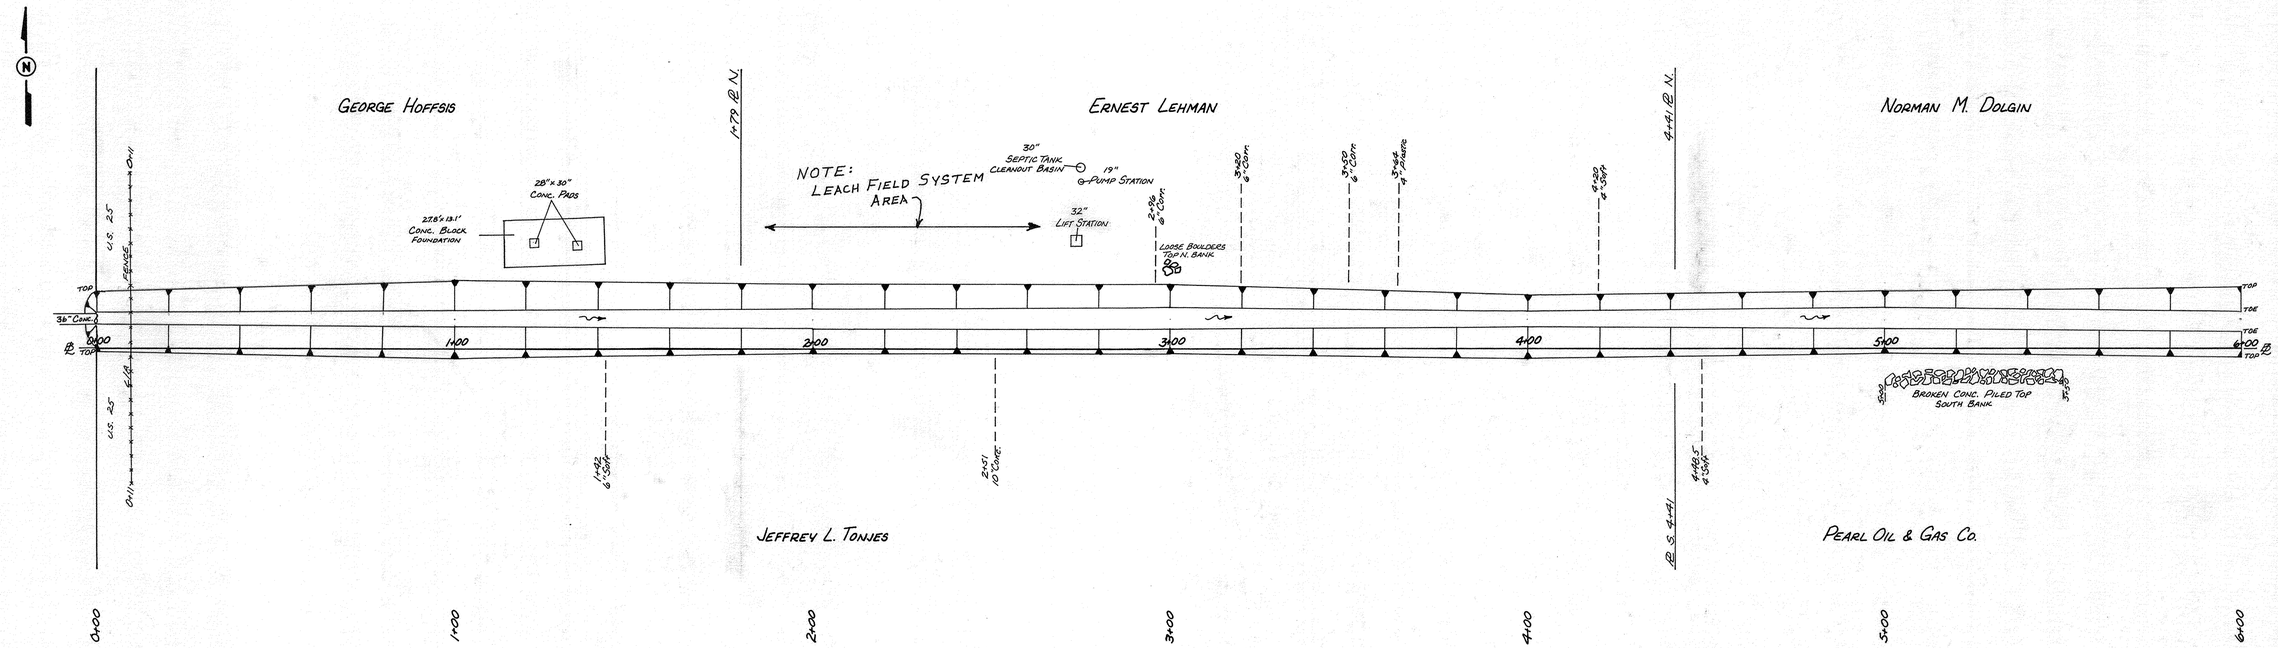

SCALE: 1" = 20'

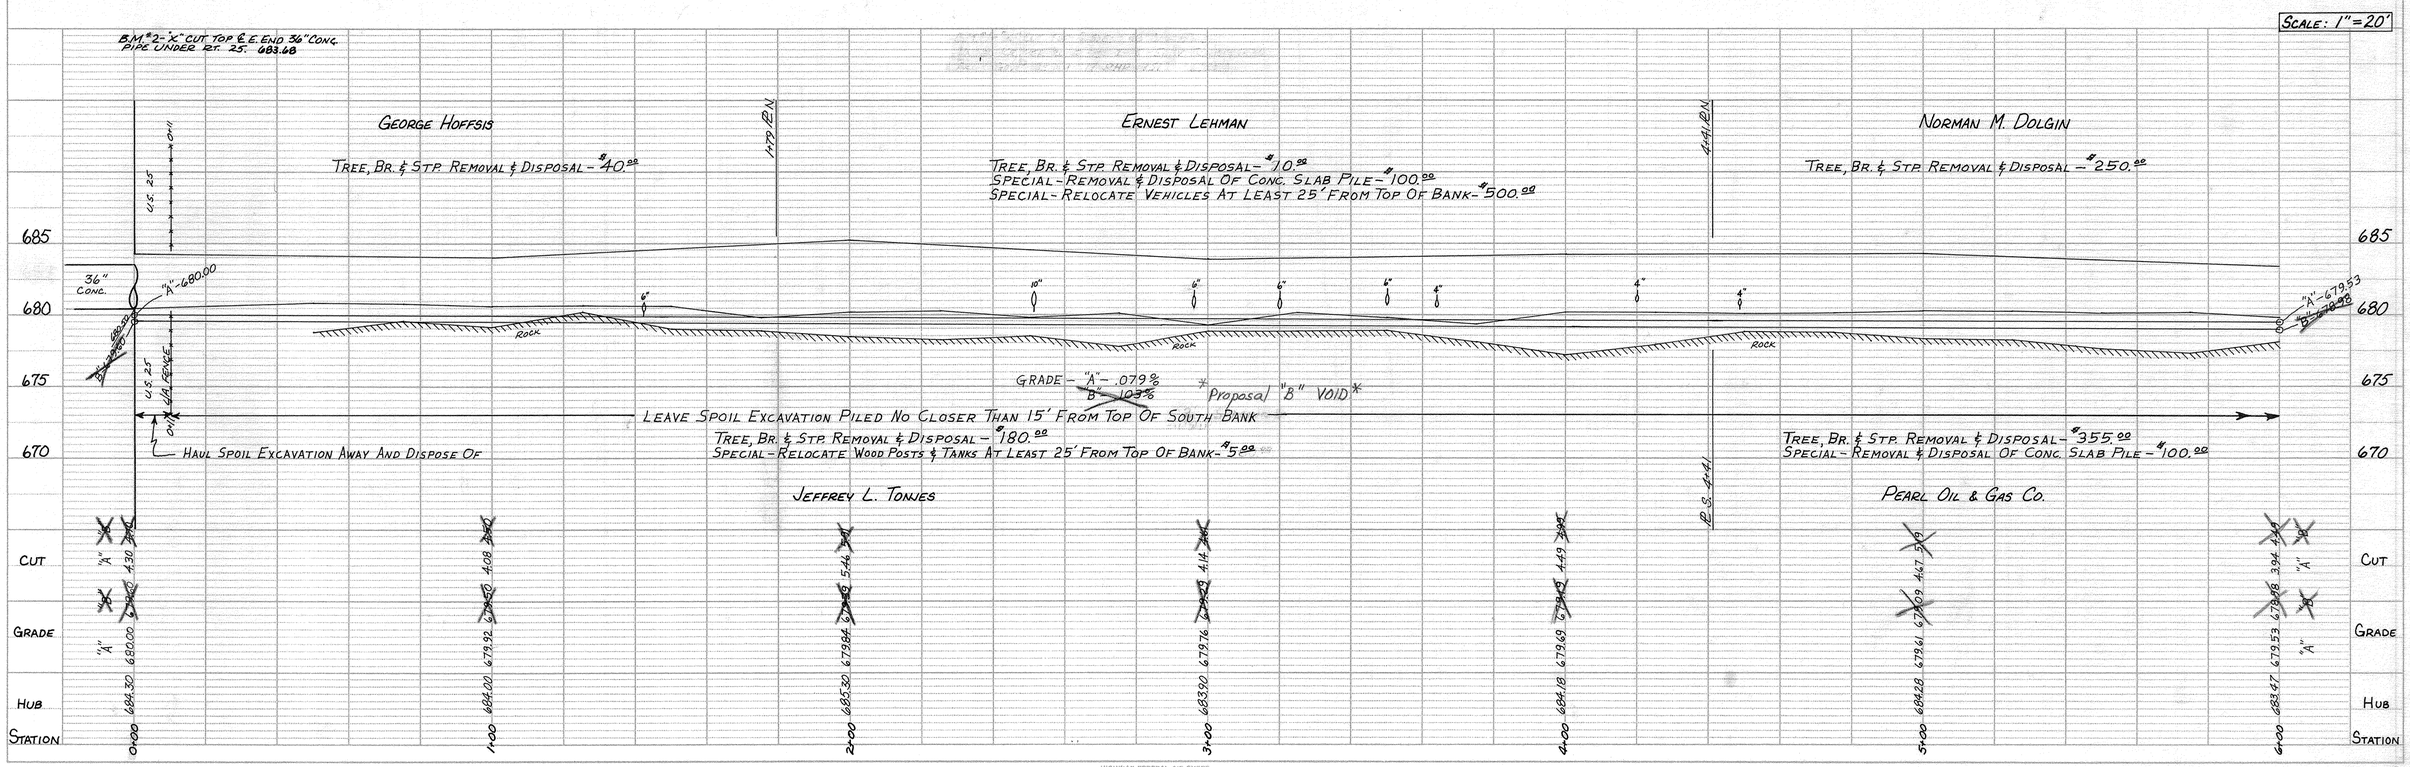

PLAN: SURVEYED, PLOTTED, ALIGNMENT CHECKED, RT. OF WAY CHECKED, NOTE BOOK NO., BY, DATE

PROFILE: SURVEYED, PLOTTED, GRADES CHECKED, B.M.'s NOTED, STRUCTURE NOTATIONS CHKD, NOTE BOOK NO., BY, DATE