Paul E. Rader Petition
Ditch Improvement Project
#2449

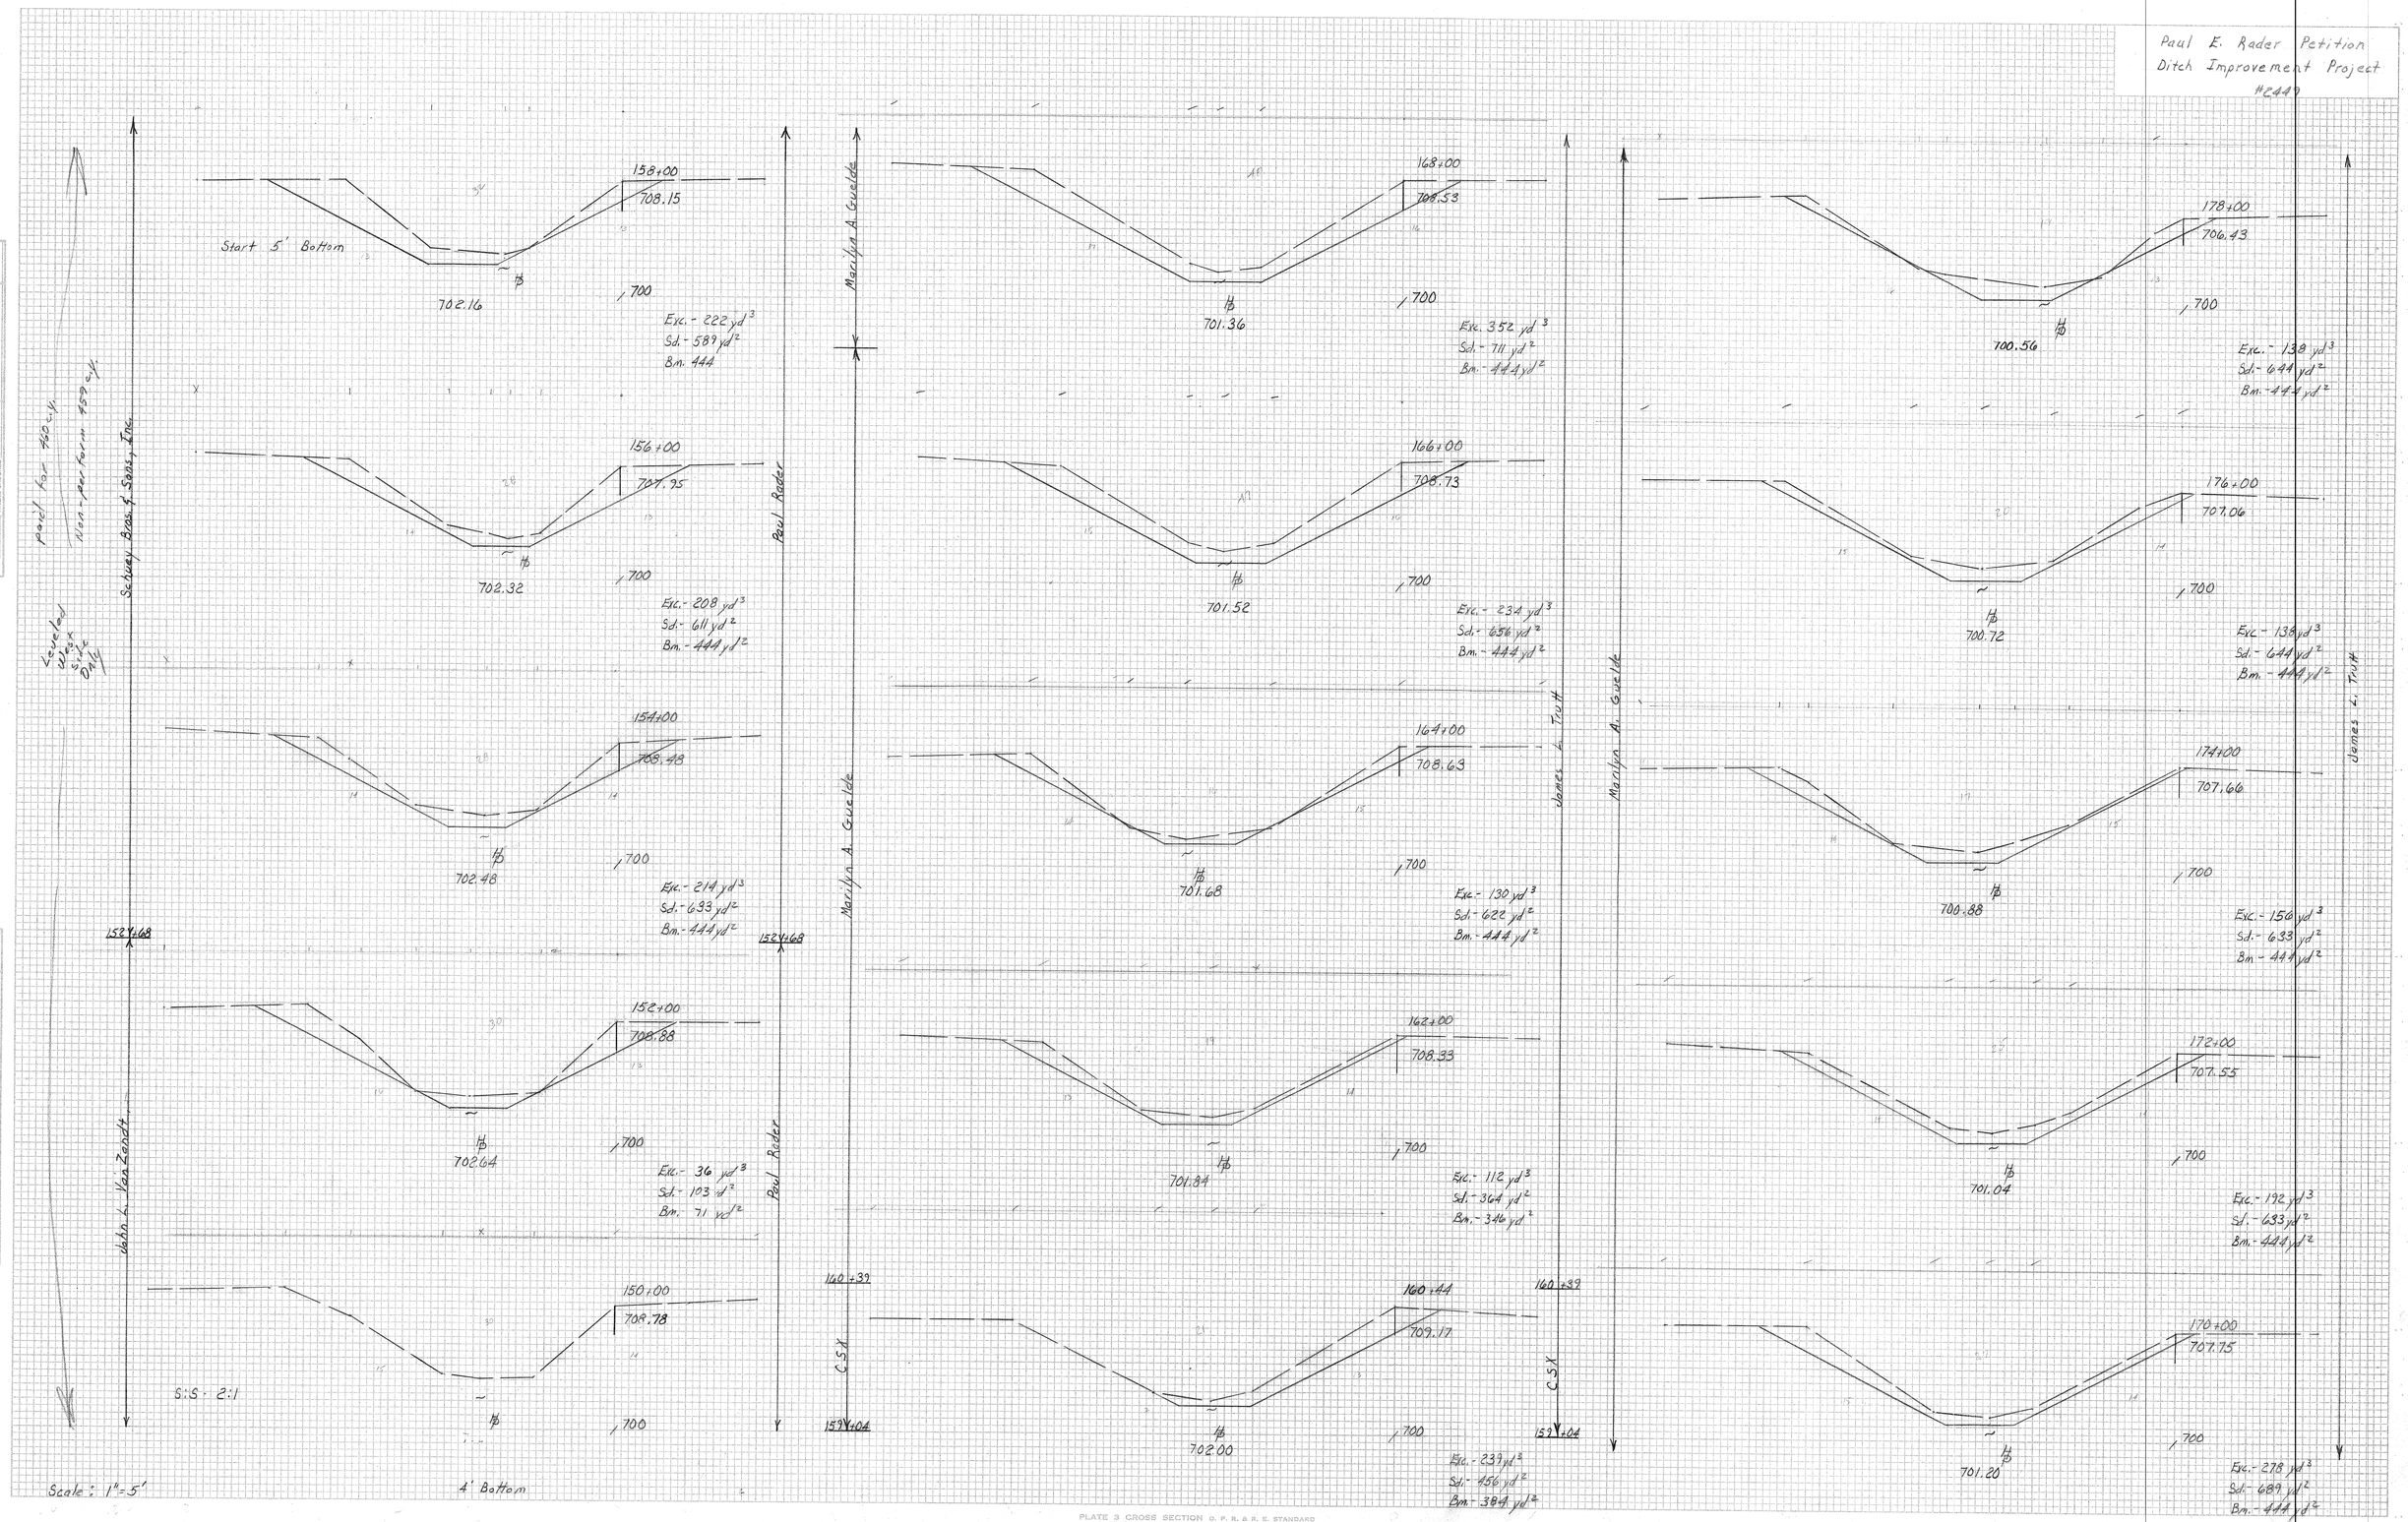

FINAL SURVEY — NOTE BOOK No. — SURVEYED, PLOTTED, TEMPLATE, AREAS, AREAS CHECKED — DATE — BY

ORIGINAL SURVEY — NOTE BOOK No. — SURVEYED, PLOTTED, TEMPLATE, AREAS, AREAS CHECKED — DATE — BY

PLATE 3 CROSS SECTION O. P. R. & R. E. STANDARD
DIETZGEN CORPORATION