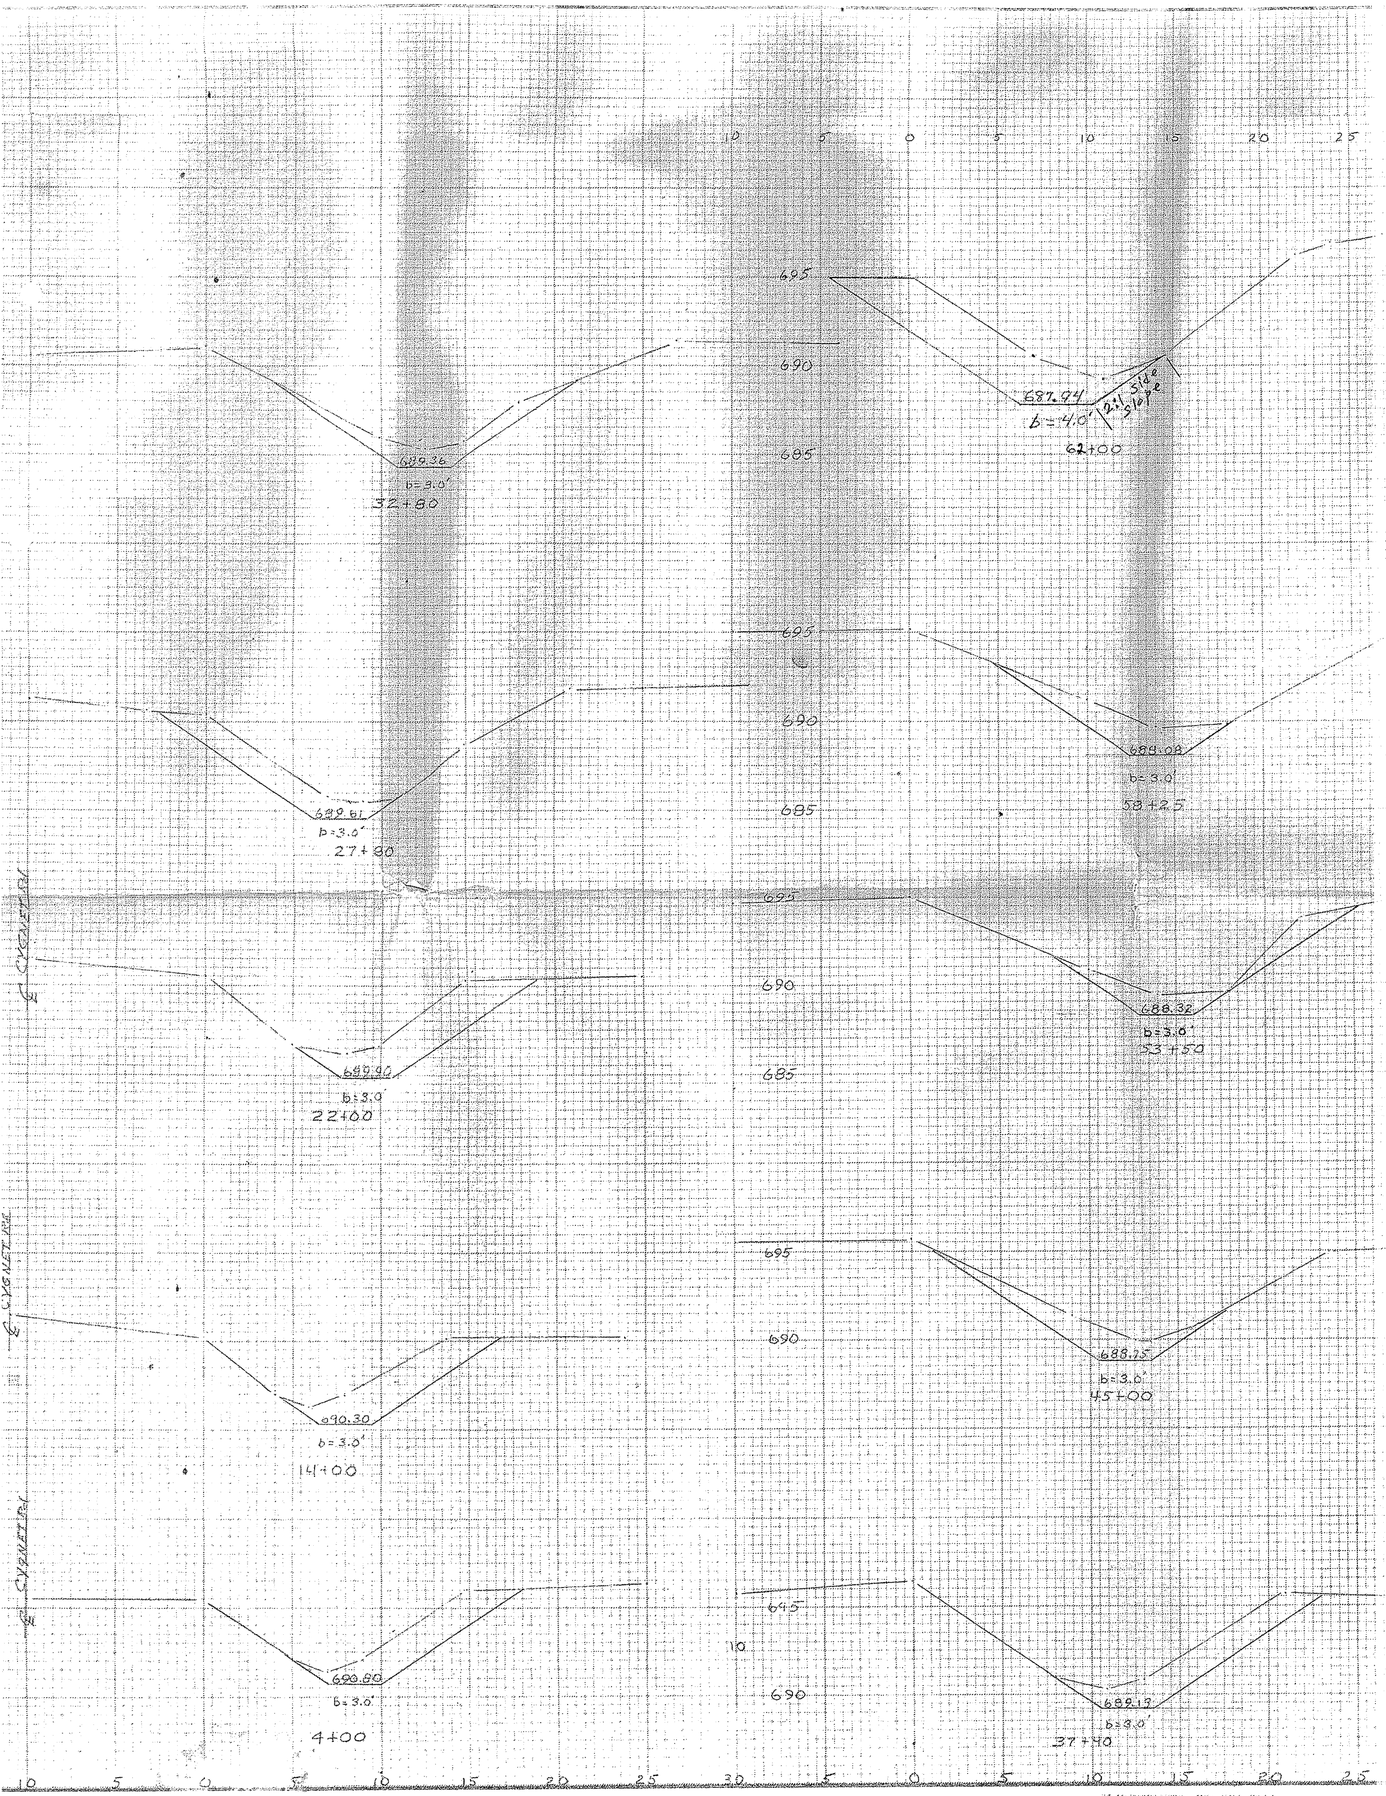

HENNINGS COUNTY, KANSAS

U. S. DEPARTMENT OF AGRICULTURE
SOIL CONSERVATION SERVICE

Designed H. L. Hettinger	Approved by Richard E. Nagel
Drawn H. L. Hettinger	Title Civil Engineer
Traced	Drawing No. 34-01-ENG-66-24
Checked	

FORM SCS 415 (APRIL 1963)