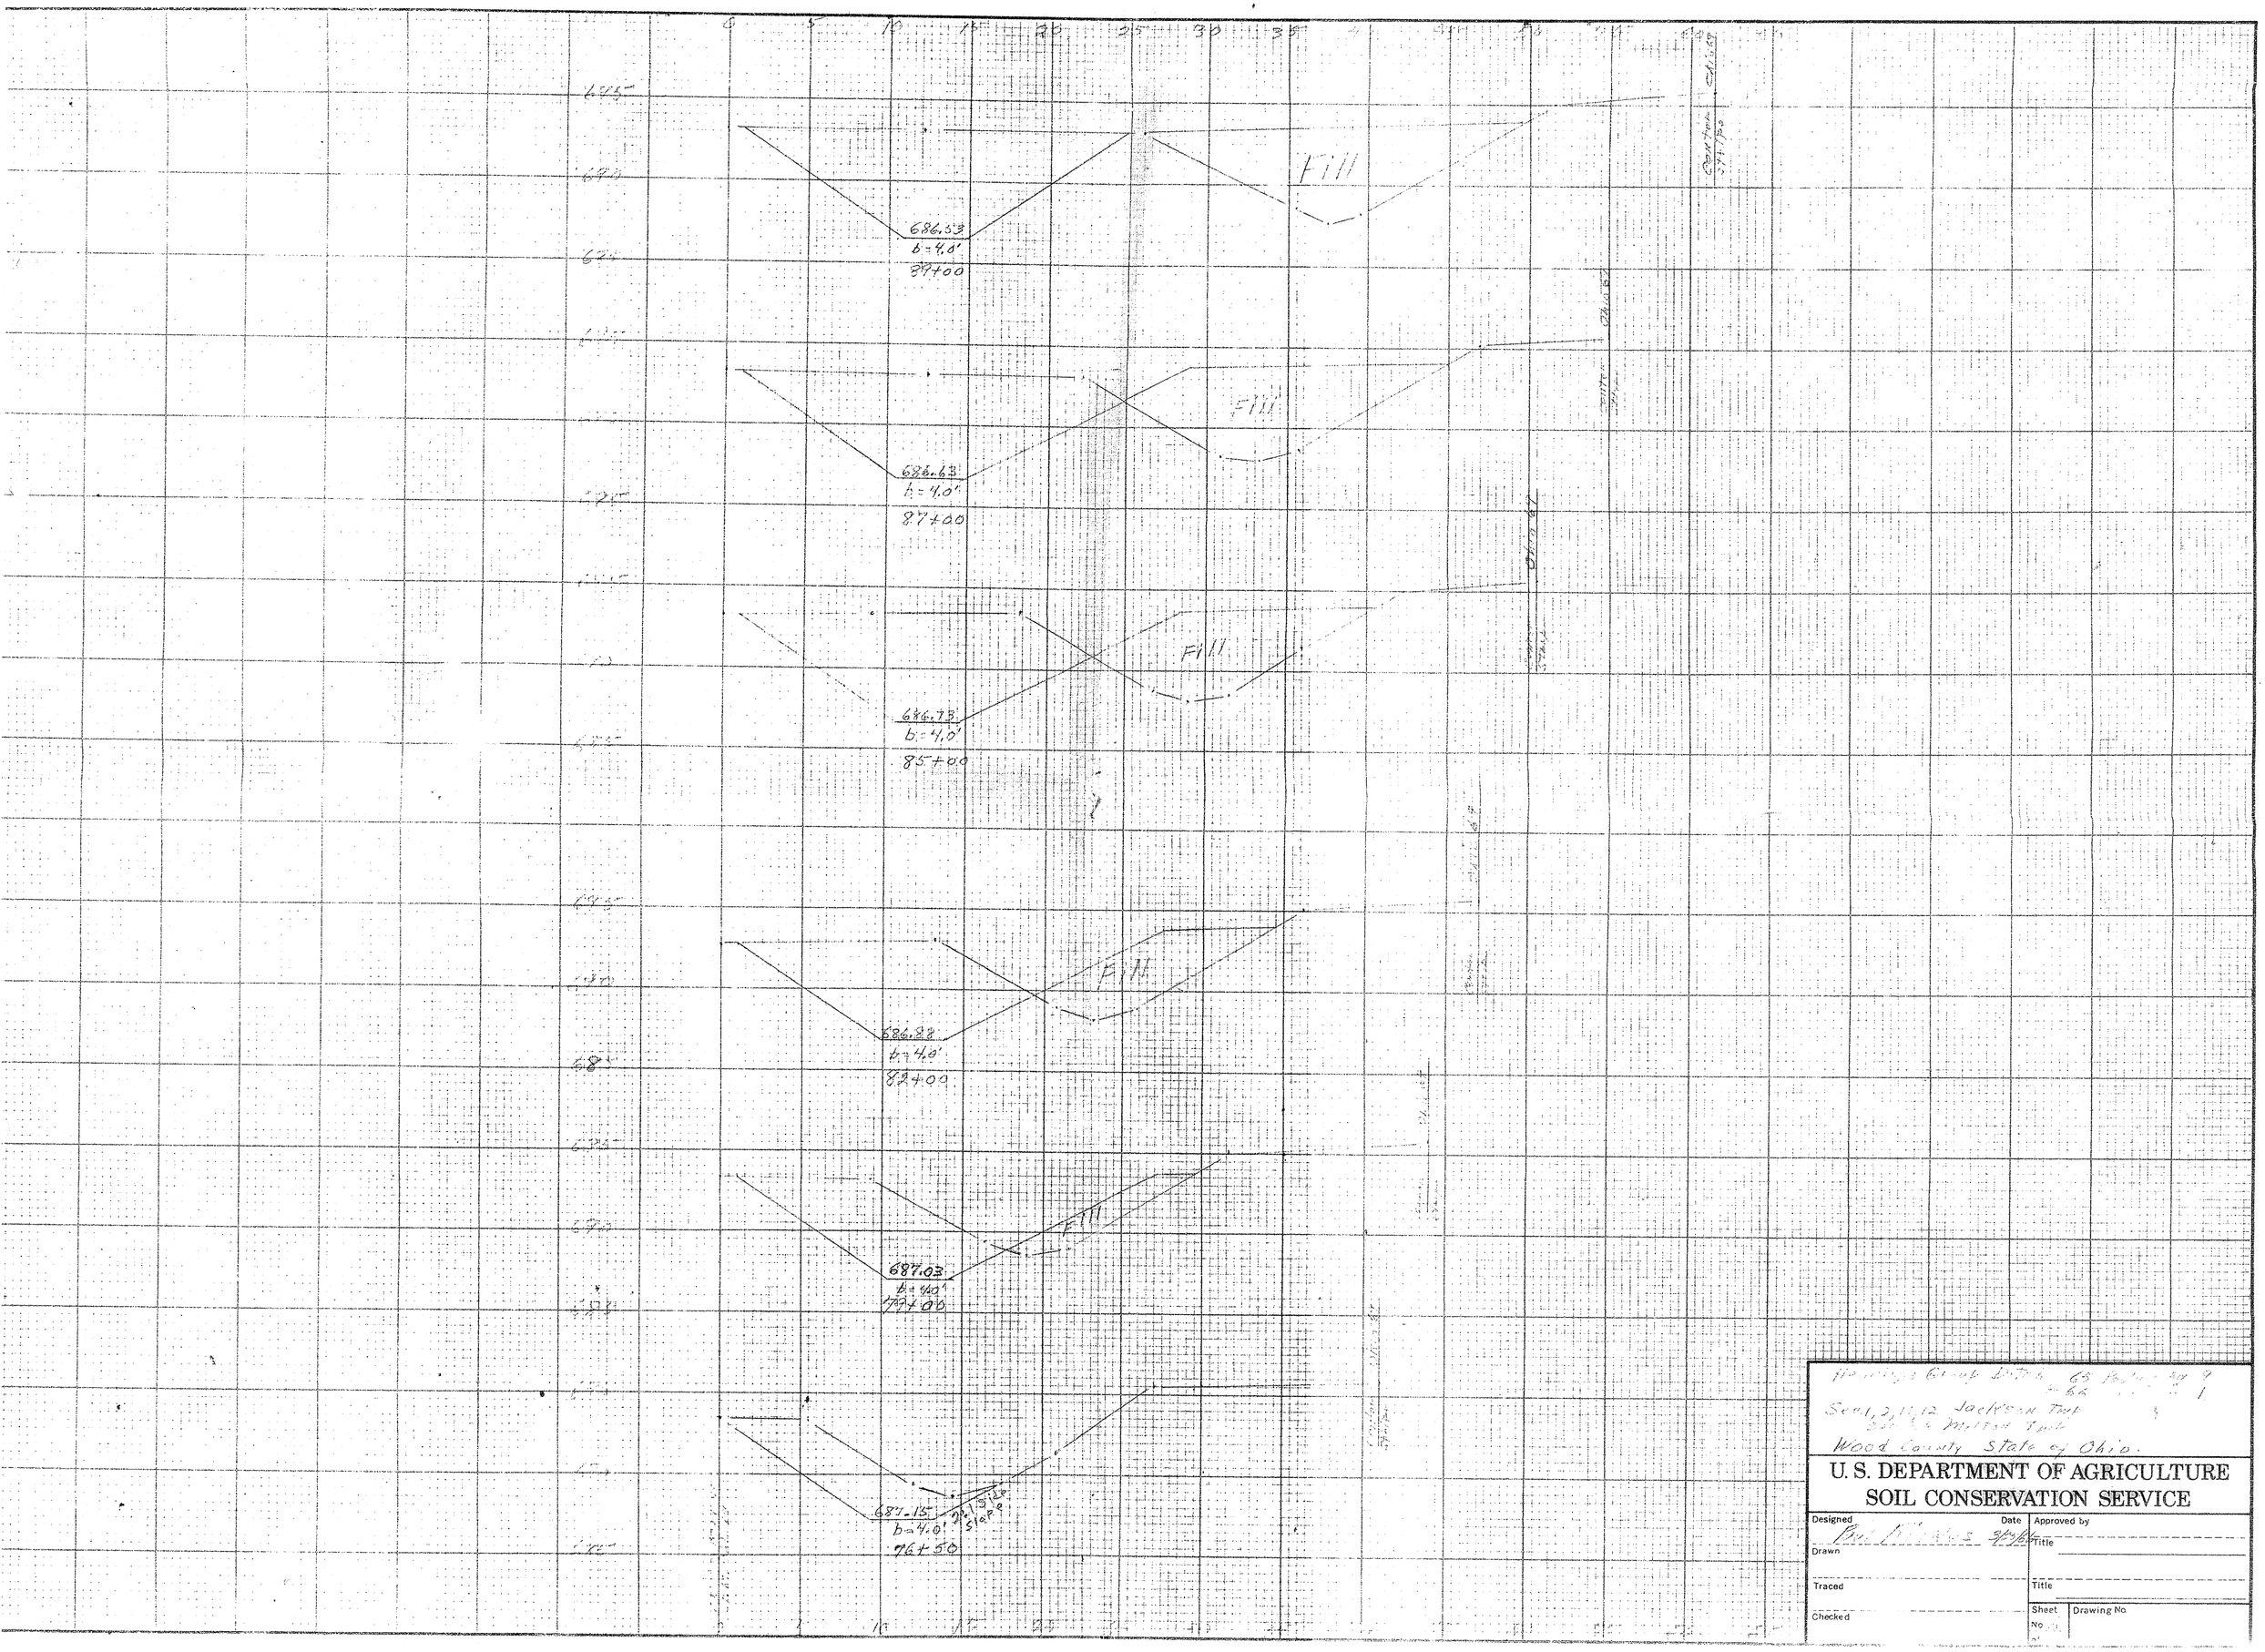
0
5
10
15
20
25
30
35
Fill
686.53
b=4.0'
84+00
Fill
686.63
b=4.0'
87+00
Fill
686.73
b=4.0'
85+00
Fill
686.83
b=4.0'
82+00
Fill
687.03
b=4.0'
79+00
687.15
b=4.0'
76+50
Hearings Group Data 68 Page 29
62
Sec 1, 2, 11, 12 Jackson Twp
Sec 6 Milton Twp
Wood County State of Ohio.
U. S. DEPARTMENT OF AGRICULTURE
SOIL CONSERVATION SERVICE
Designed
Date
Approved by
Drawn
Title
Traced
Title
Checked
Sheet No.
Drawing No.