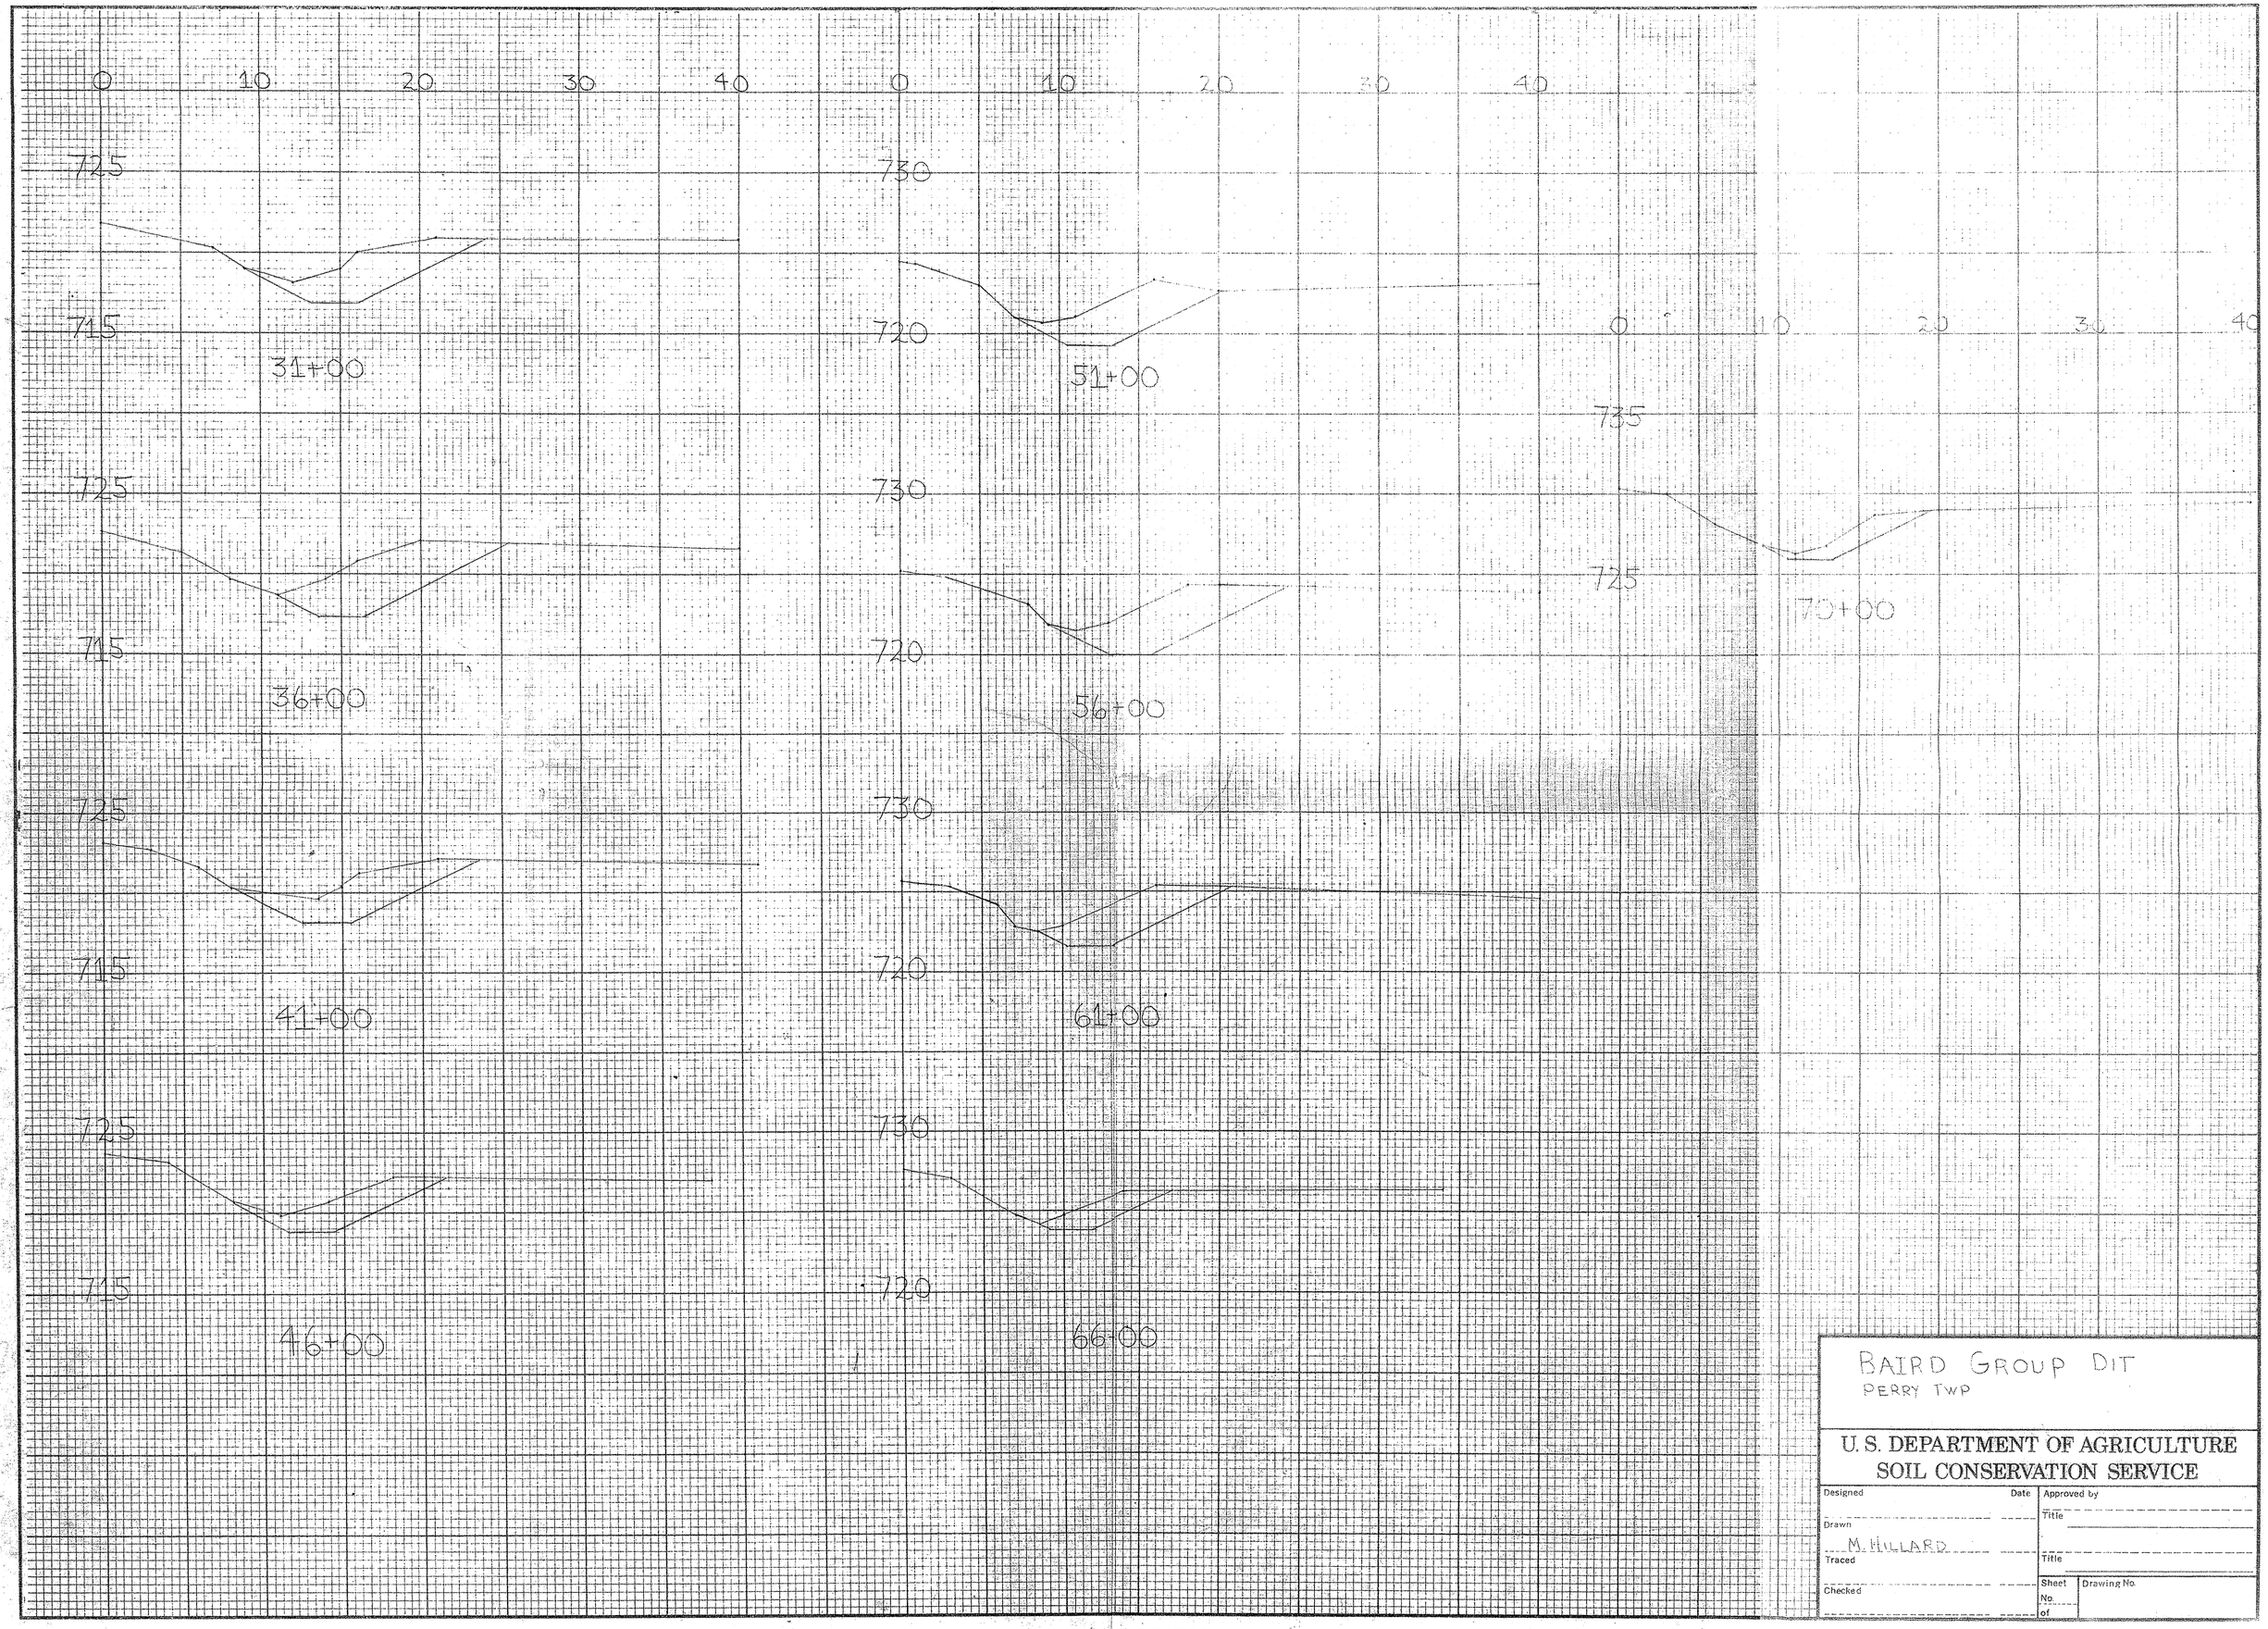

BAIRD GROUP DIT
PERRY TWP

U. S. DEPARTMENT OF AGRICULTURE
SOIL CONSERVATION SERVICE

Designed	Date	Approved by
Drawn M. HILLARD		Title
Traced		Title
Checked		Sheet No. of / Drawing No.

U. S. GOVERNMENT PRINTING OFFICE : 1956 O - 375169