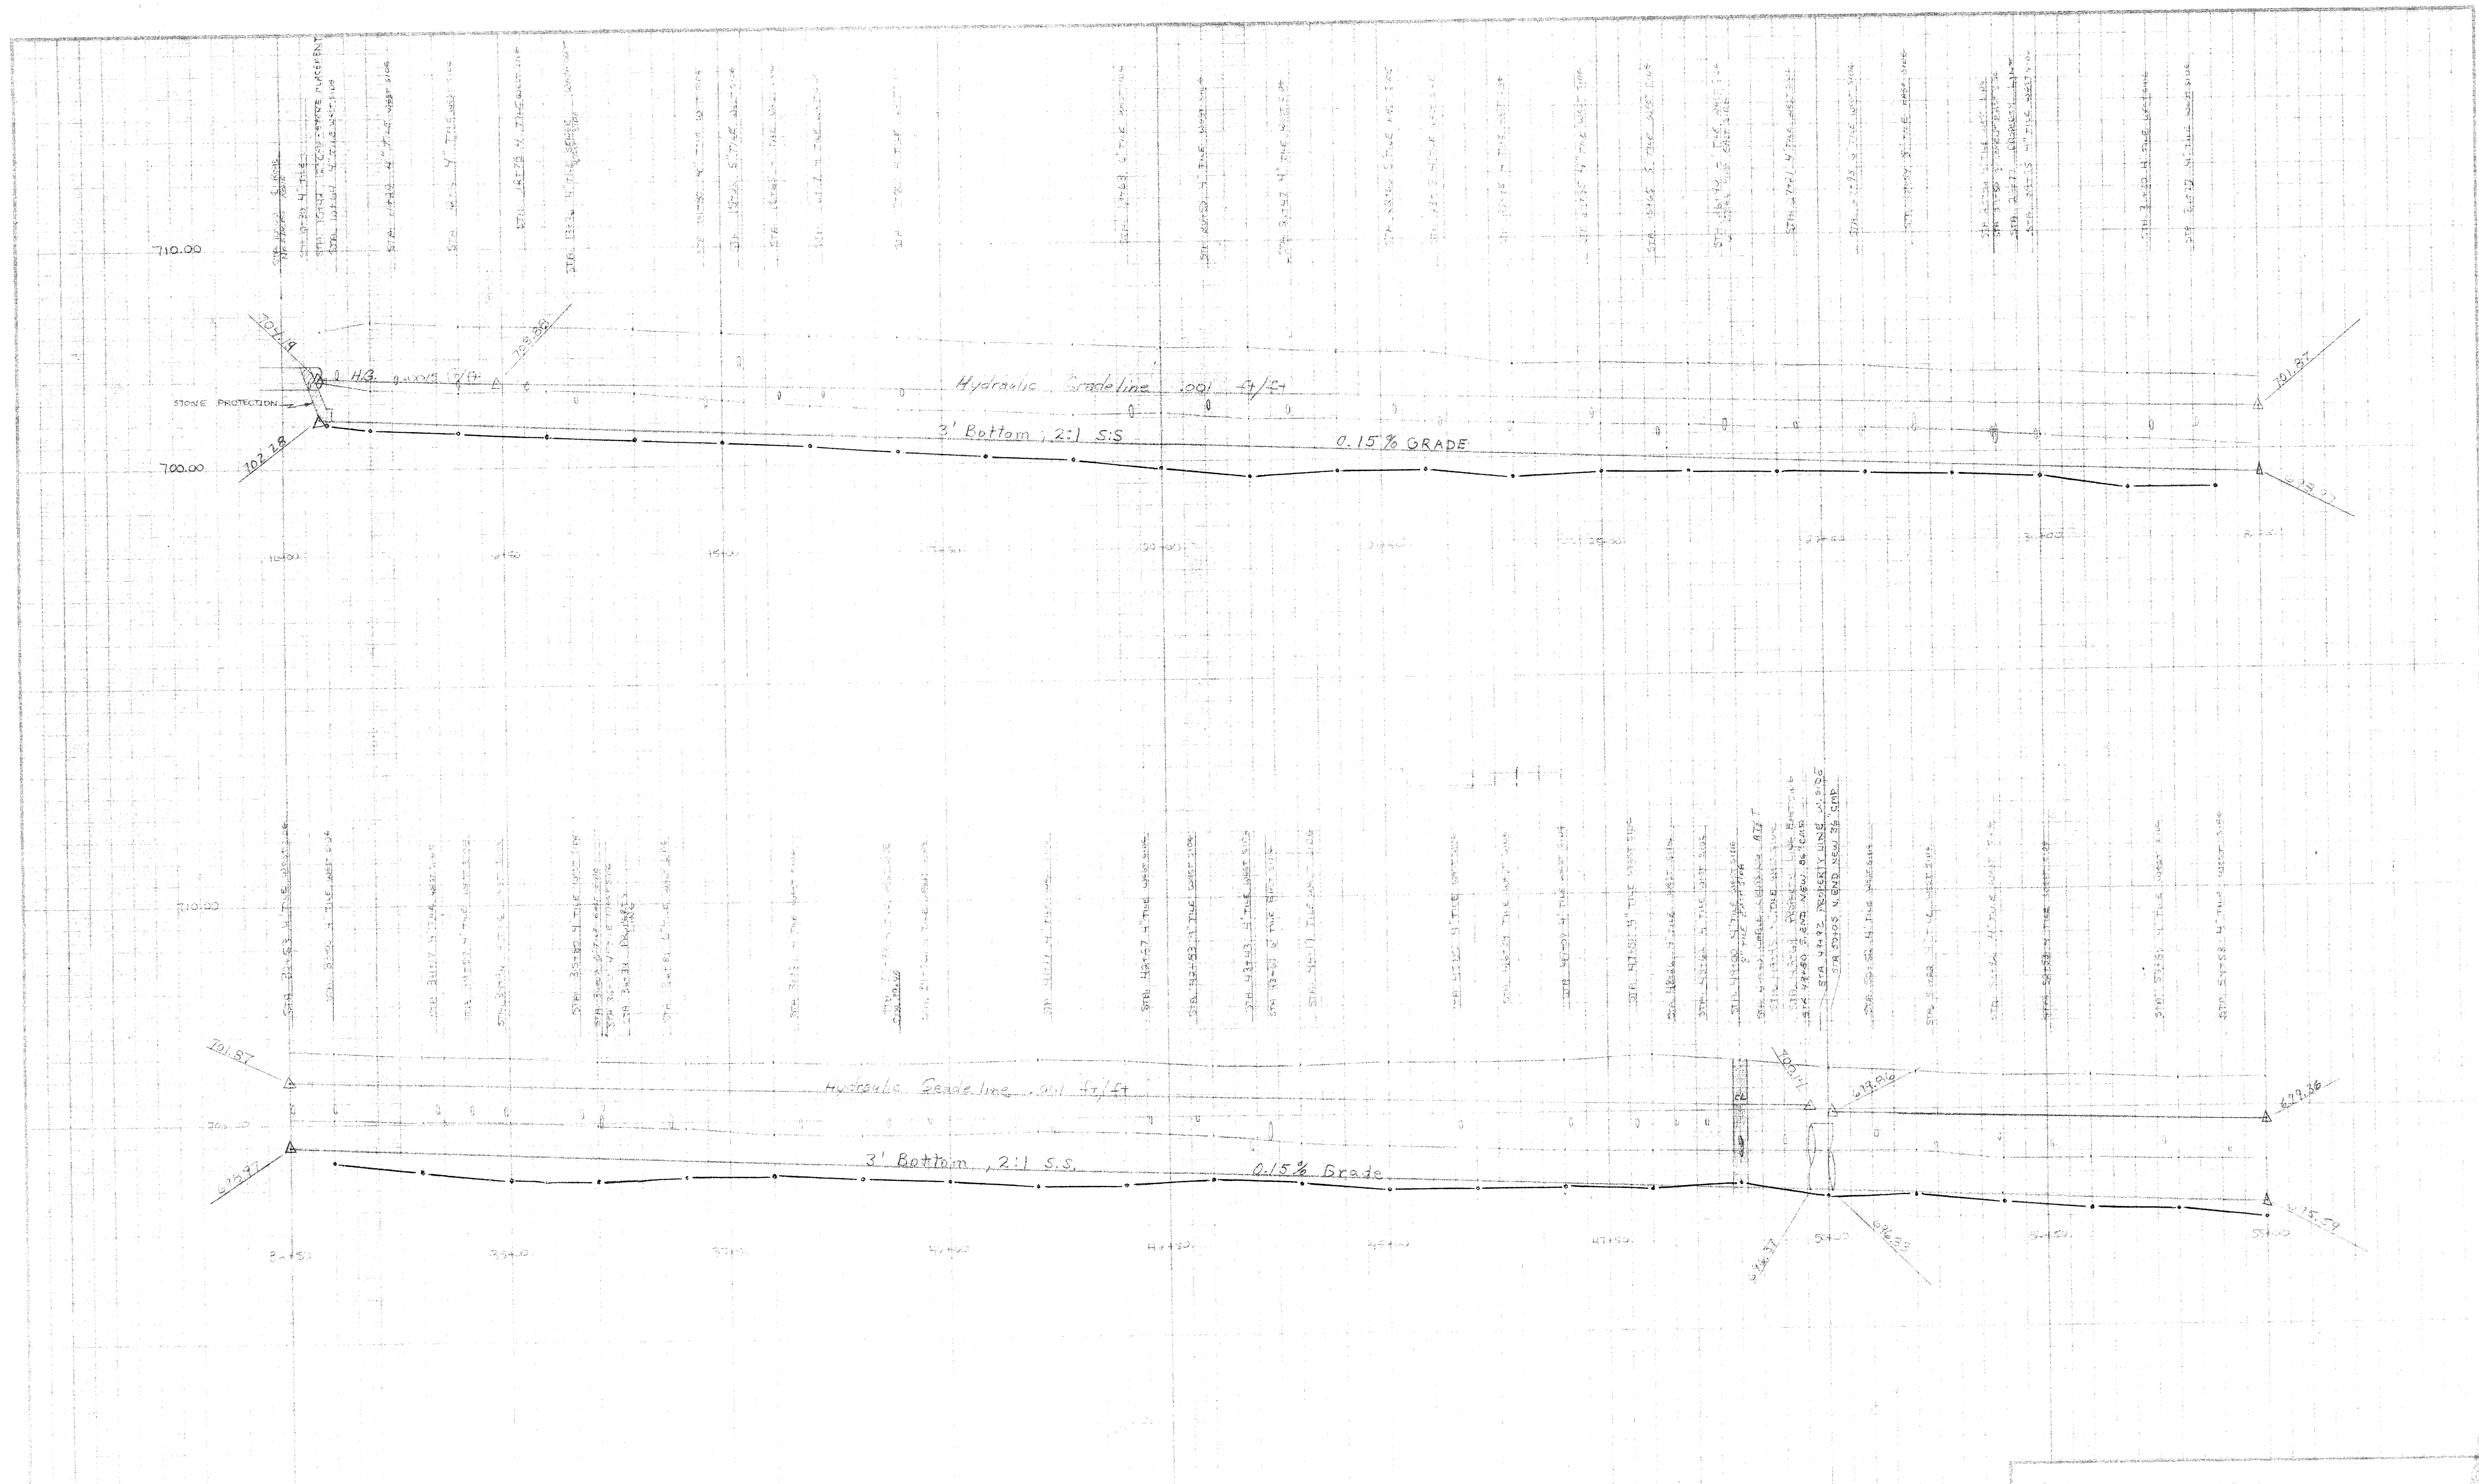

RANGELINE [illegible]
SEC. 12, 13, 24, 25 [illegible]

U. S. DEPARTMENT OF AGRICULTURE
SOIL CONSERVATION SERVICE

Designed [illegible] | Date [illegible] | Approved by Q. M. B.

[illegible] A. Birte 11-76 | Sheet No. 2 | Drawing No. [illegible]