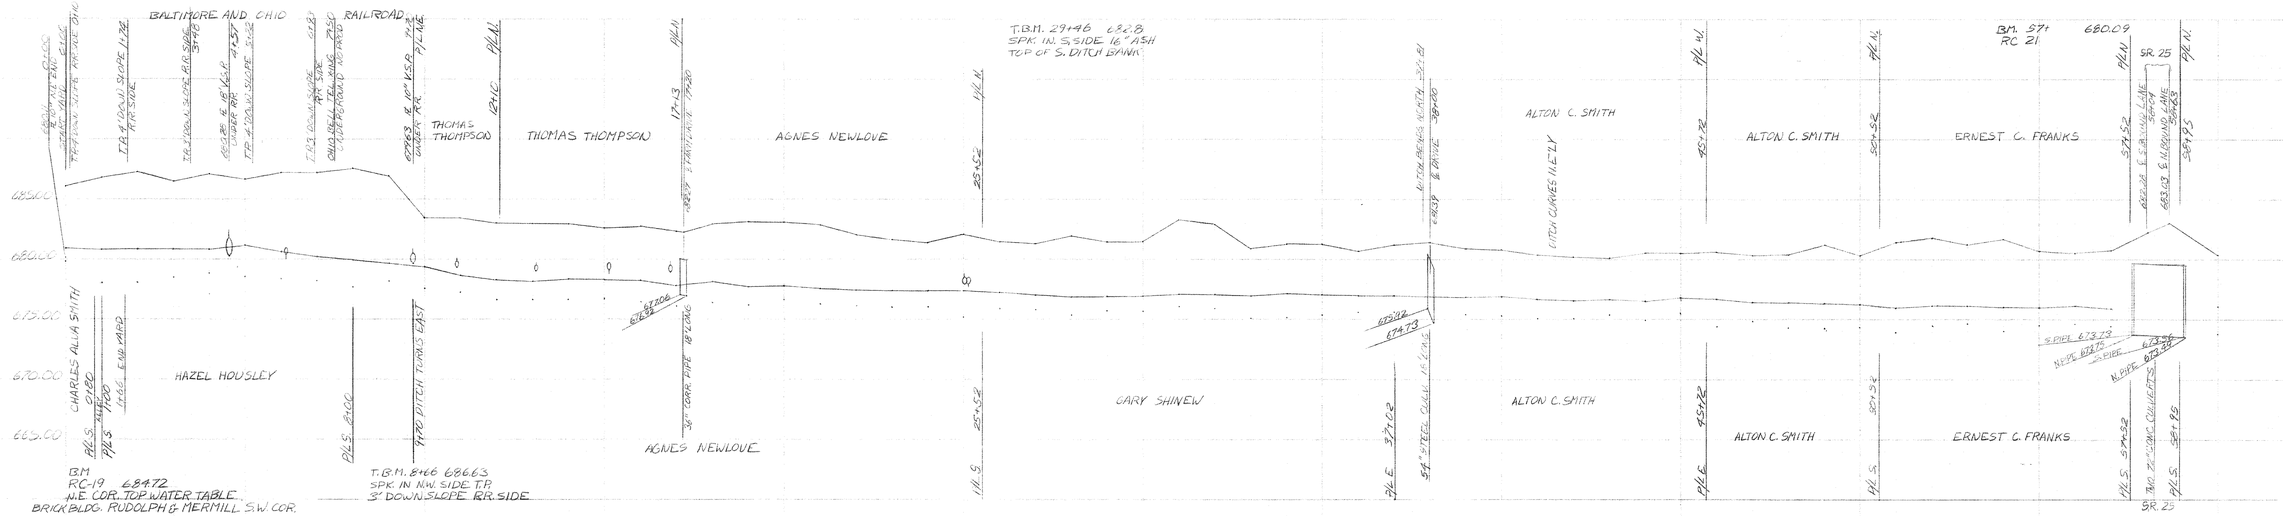

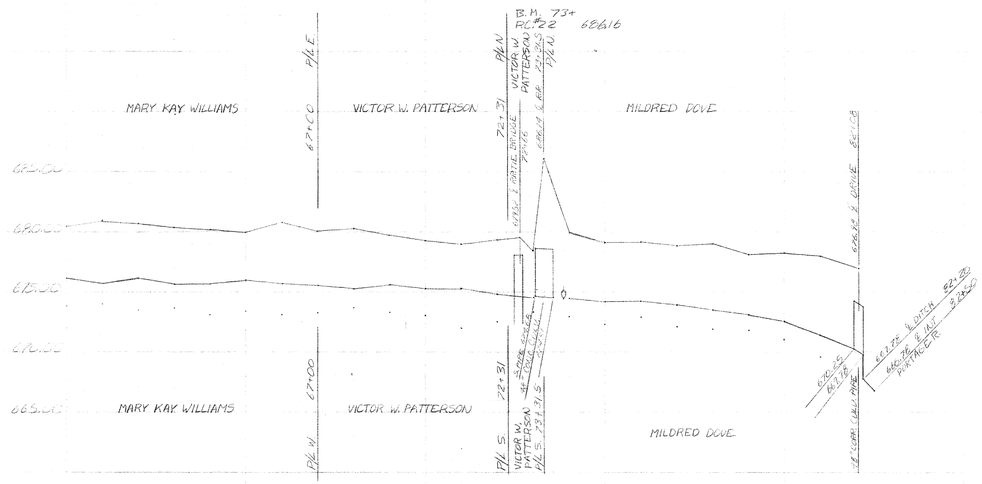

THOMAS SHINEW DITCH #2418

WOOD COUNTY, LIBERTY-PORTAGE TWPS.

DONALD R. McNEELEY, COUNTY ENGINEER

DITCH BOOK " 155 NOVEMBER 1976

drawn by C. Amend