mf C-7-3 Q5/41a Dismissed 3-28-77

#41-A PRIVATE CLEANOUT MAINTENANCE DITCH

RONALD MILLER DITCH #2422
WOOD COUNTY, JACKSON TOWNSHIP

DONALD R. McNEELY - COUNTY ENGINEER
DRAINAGE AREA DITCH BOOK
APRIL 1977
DRAWN BY D. PALMER SCALE: 1" = 660'

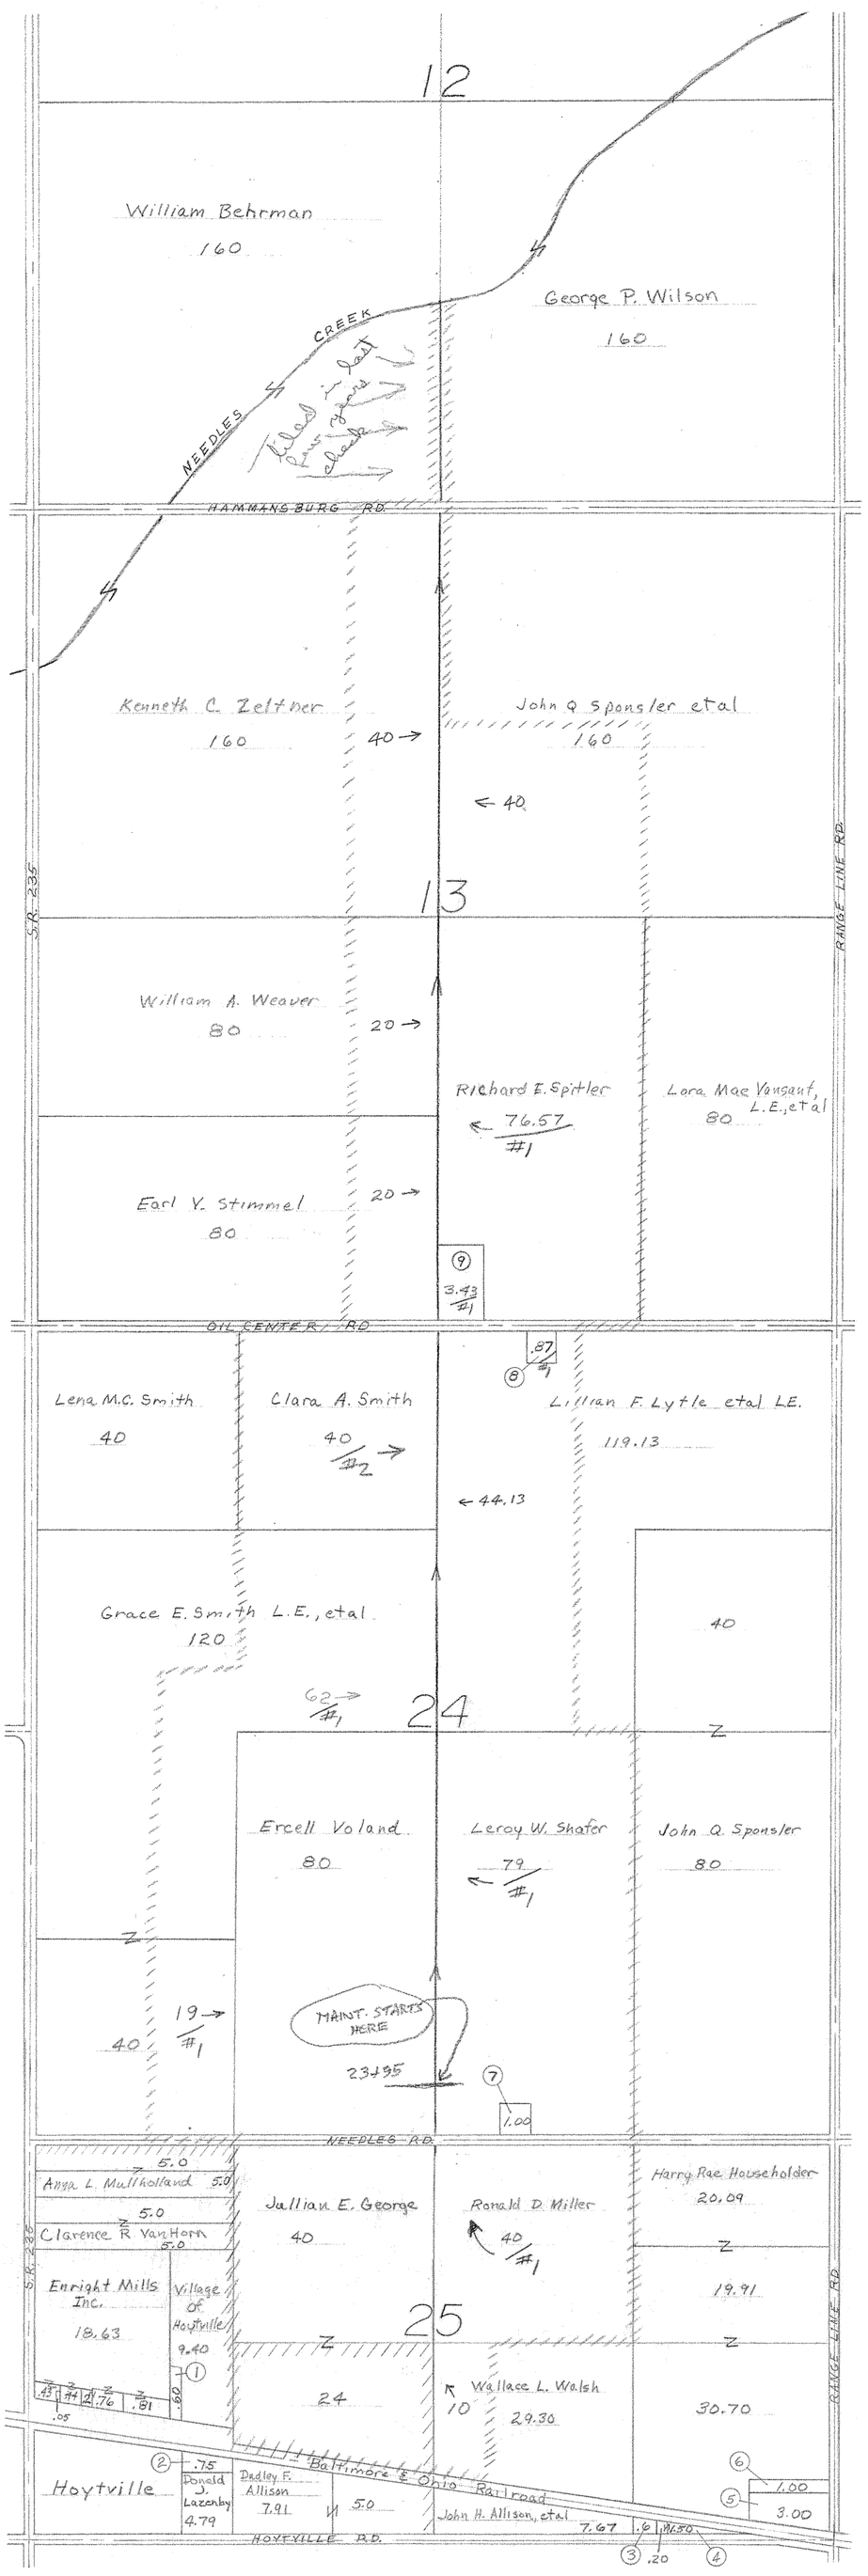

1. George E. Weaver	.60 ac.
2. Ohio Farmers Corp.	.75 ac.
3. Morris T. Delph, et al	.60 ac.
4. Elder H. Tietje	1.70 ac.
5. Sophia Ackerman	3.00 ac.
6. Same	1.00 ac.
7. Harold Miller	1.00 ac.
8. Ralph A. Francisco	.87 ac.
9. Mabel J. Spitler	3.43 ac.