B.G. CORP 1144

In
E½, S.E.¼, Sec. 23, T5N-R10E, Plain Twp., Wo. Co., O.
for
Charles H. Perkins

Control points found at points shown thus ⊕
Iron markers set at points shown thus ○
R.R. Spikes set at points shown thus ×

Line of the original fence.

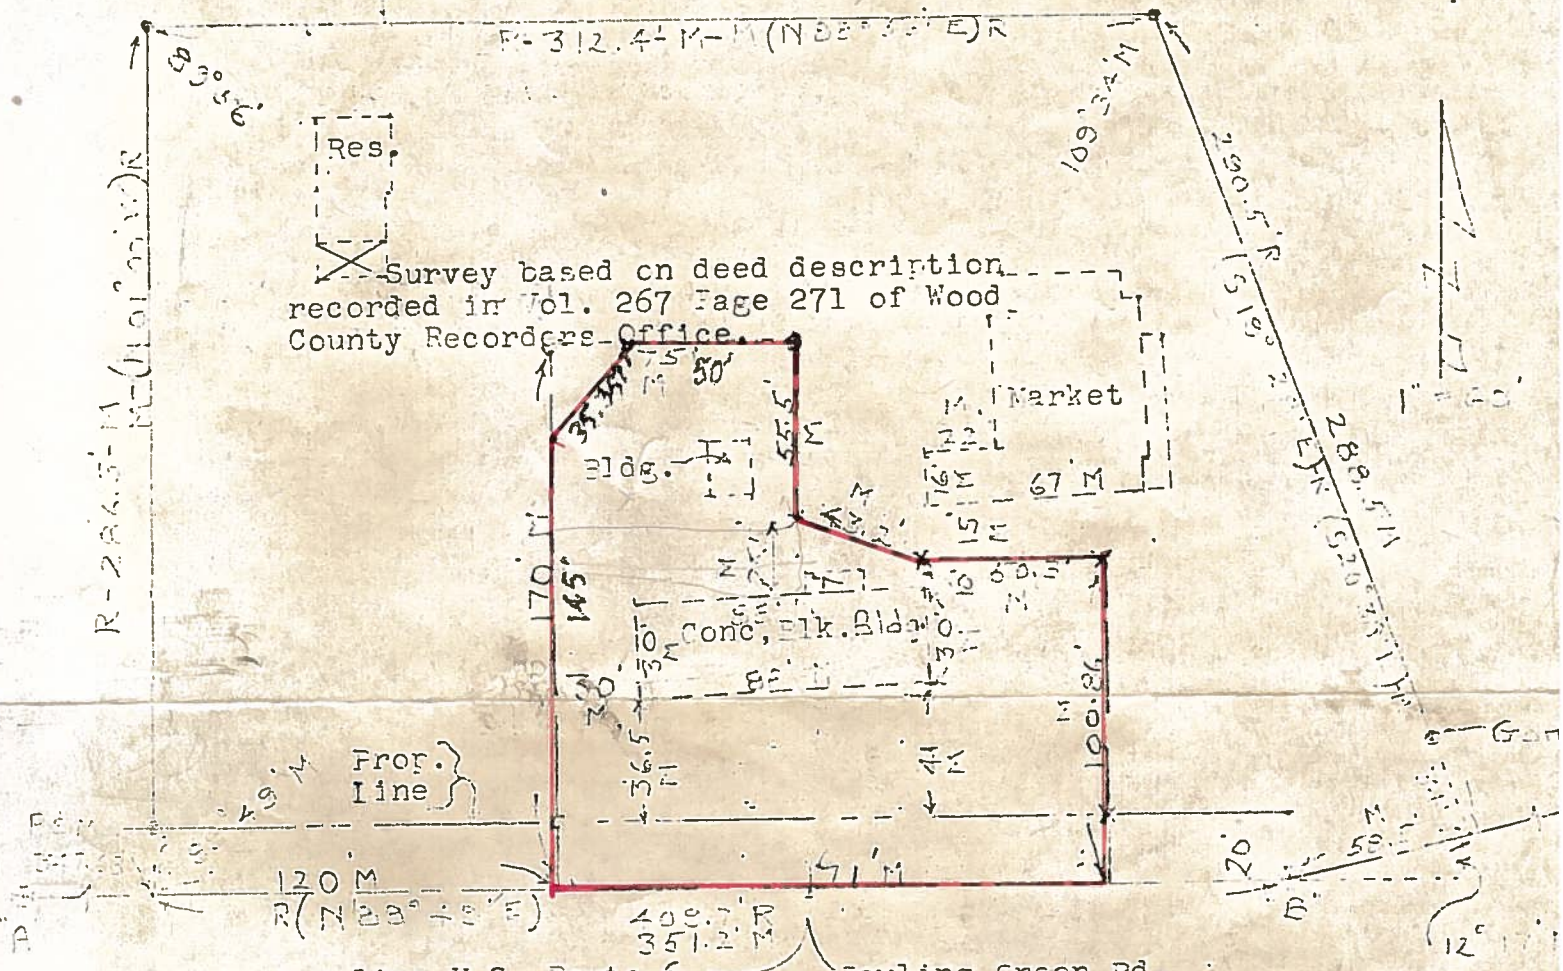

"A Stone on West Line of the above described E½
E P.I. set by the State of Ohio Highway Dept.
C" Intersection of Center Line U.S. 6 and old Corp. Line.

Surveyed by H. Mc[illegible]
Apr. 1967 Reg. Sur. 890

Note. Parcel surveyed located within the Corporation of Bowling Green O.
"[illegible] supplements implied [illegible] appeared on this Survey. [illegible] taken from original Deed.

Out lines of buildings shown thus – – – – –
" " of parcel being conveyed shown thus ——— ——— ———

Surveyed by H Mc[illegible]

May 1976 Reg. Sur. 890
June
July

B.G. CORP 1144