SURVEY of PARCEL SPLIT

Being the South 124.87' of the North 328.5'
of the East 115.50' of Lot #110
located in
the City of BOWLING GREEN
Being in the Southeast 1/4 of Section 24,
TOWN 5 NORTH, RANGE 10 EAST,
WOOD COUNTY, OHIO

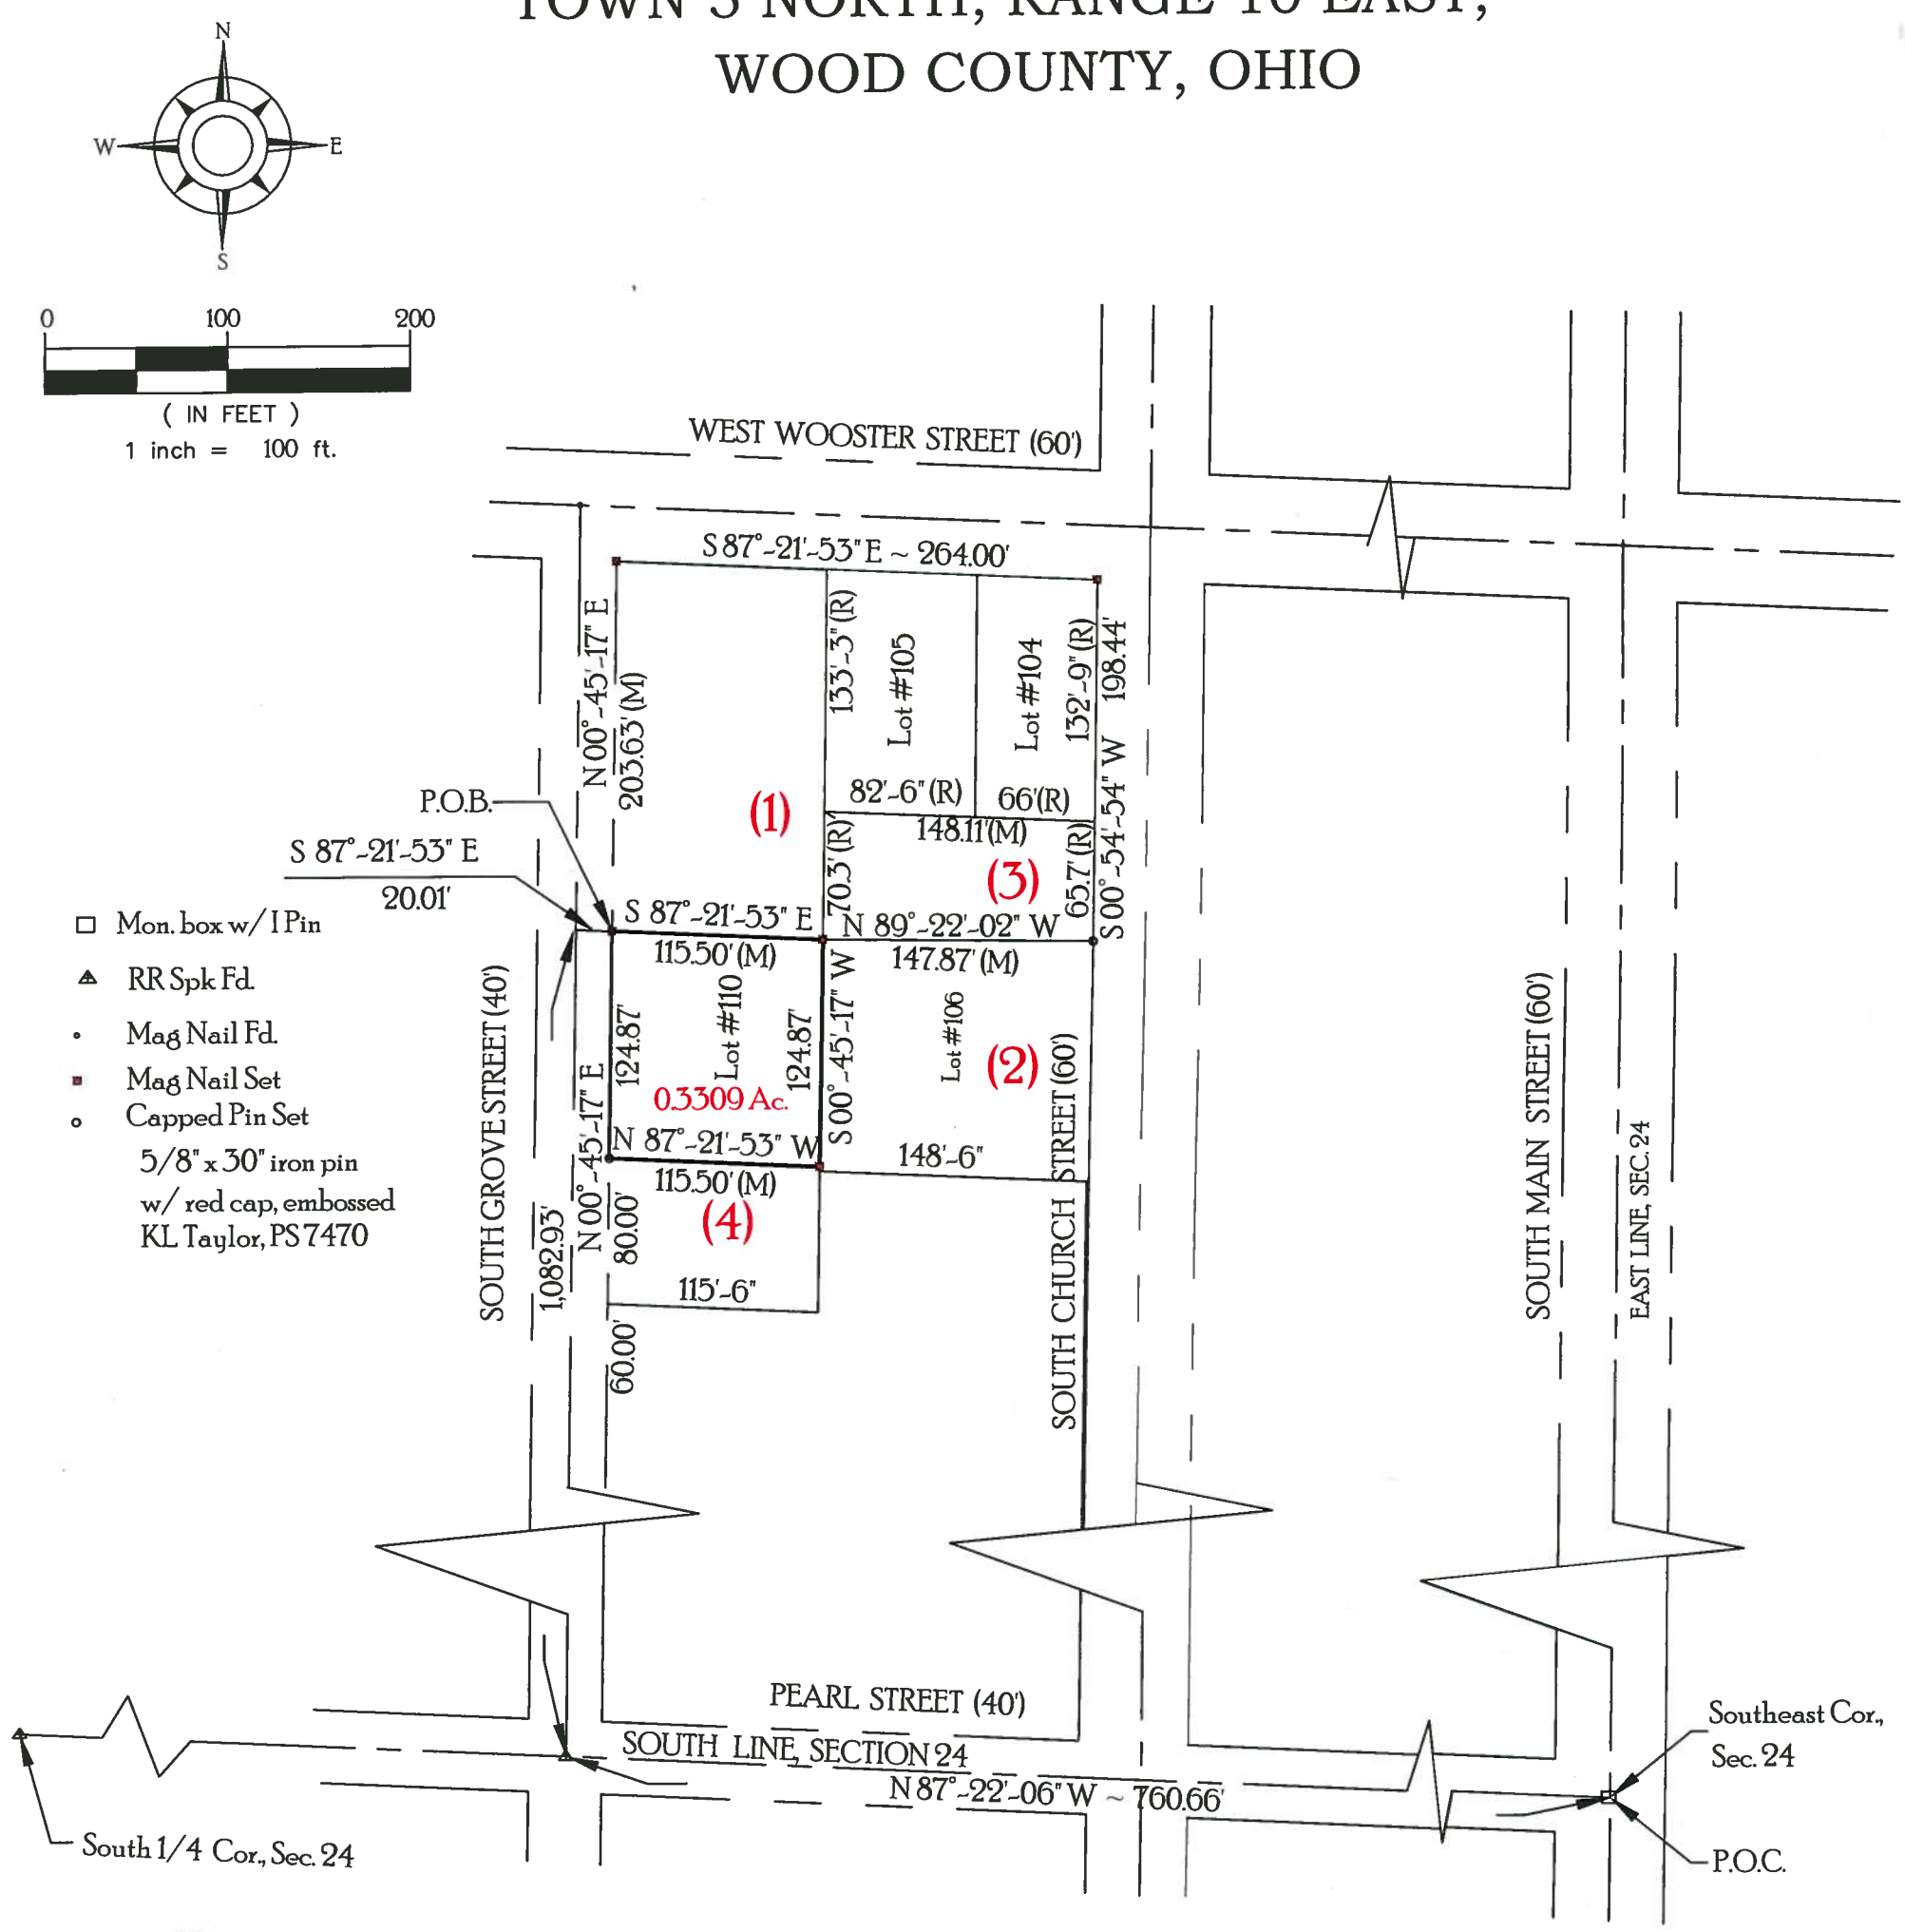

(1)The City of Bowling Green, Ohio
B08-510-240418005000
OR 3138, page 0098
(2)First Presbyterian Church Board of Trustees
B08-510-240418039000
Deed Vol. 214, pg. 43
(3)The City of Bowling Green, Ohio
B08-510-240418004000
OR 3138, page 0098
(4)First Presbyterian Church Board of Trustees
B08-510-240418006000
Deed Vol. 514, pg. 63

12 June '18

I hereby certify, on the basis of knowledge, information, and belief, that the survey is as shown hereon. Surveyed by me in May, 2017. All distances are in feet and decimal parts thereof.

Kenneth L. Taylor

Kenneth L Taylor
Reg. Prof. Surveyor No. 7470