Bloom A 457

Combination Survey For
Scott Bateson

Being part of the SW1/4 of the NW1/4 of Section 23,
T3N, R11E, Township of Bloom, Wood County, Ohio

PAI Job #17-0068
Dwg. ELT

GRAPHIC SCALE

200 0 100 200 400

(IN FEET)
1 inch = 200 ft.

N

Legend:
- ○ IP Fd.
- △ RR Spike Fd.
- ⬡ Mag Nail Fd.

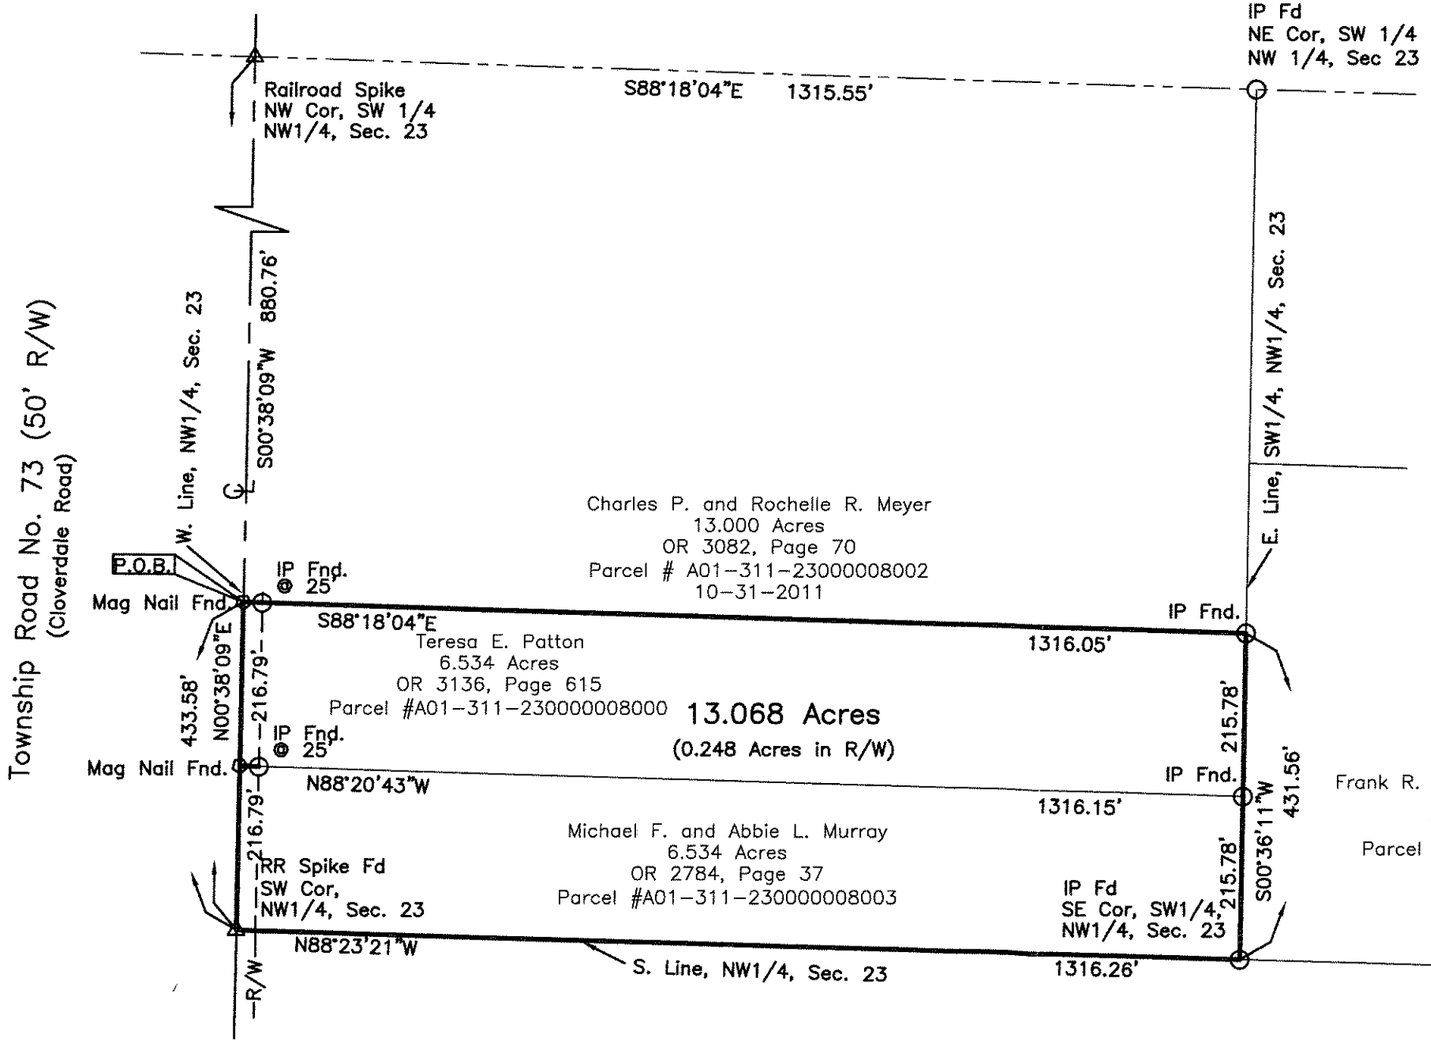

Wood County Deed Refernce: OR 3136, Page 615,
OR 2784, Page 37

Note: The bearings on this plat are based upon an assumed meridian and are used only for the purpose of describing angular measurements.

IP Found = 5/8"x30" rebar with Peterman Associates Cap.

Survey References:
Survey by Nick E. Nigh, P.S. #7384, dated 10-16-06 for James Carter, Wood County Engineer, File #Bloom 331.

This survey is based on a prior survey record by Nick E. Nigh, P.S. #7384, dated 10-16-06, Wood County Engineer, File #Bloom 331.

Date: 3-

STATE OF OHIO
NICK E. NIGH 7384
REGISTERED SURVEYOR

Nick E. Nigh, P.S. #7384
Peterman Associates, Inc.

PETERMAN ASSOCIATES, INC.
- ARCHITECTS - ENGINEERS - SURVEYORS -

Corporate Office
3480 N. Main Street
Findlay, Ohio 45840
Office (419)422-5672
Fax (419)422-9466

Offices in
Toledo

Est. 1939

Bloom A 457